



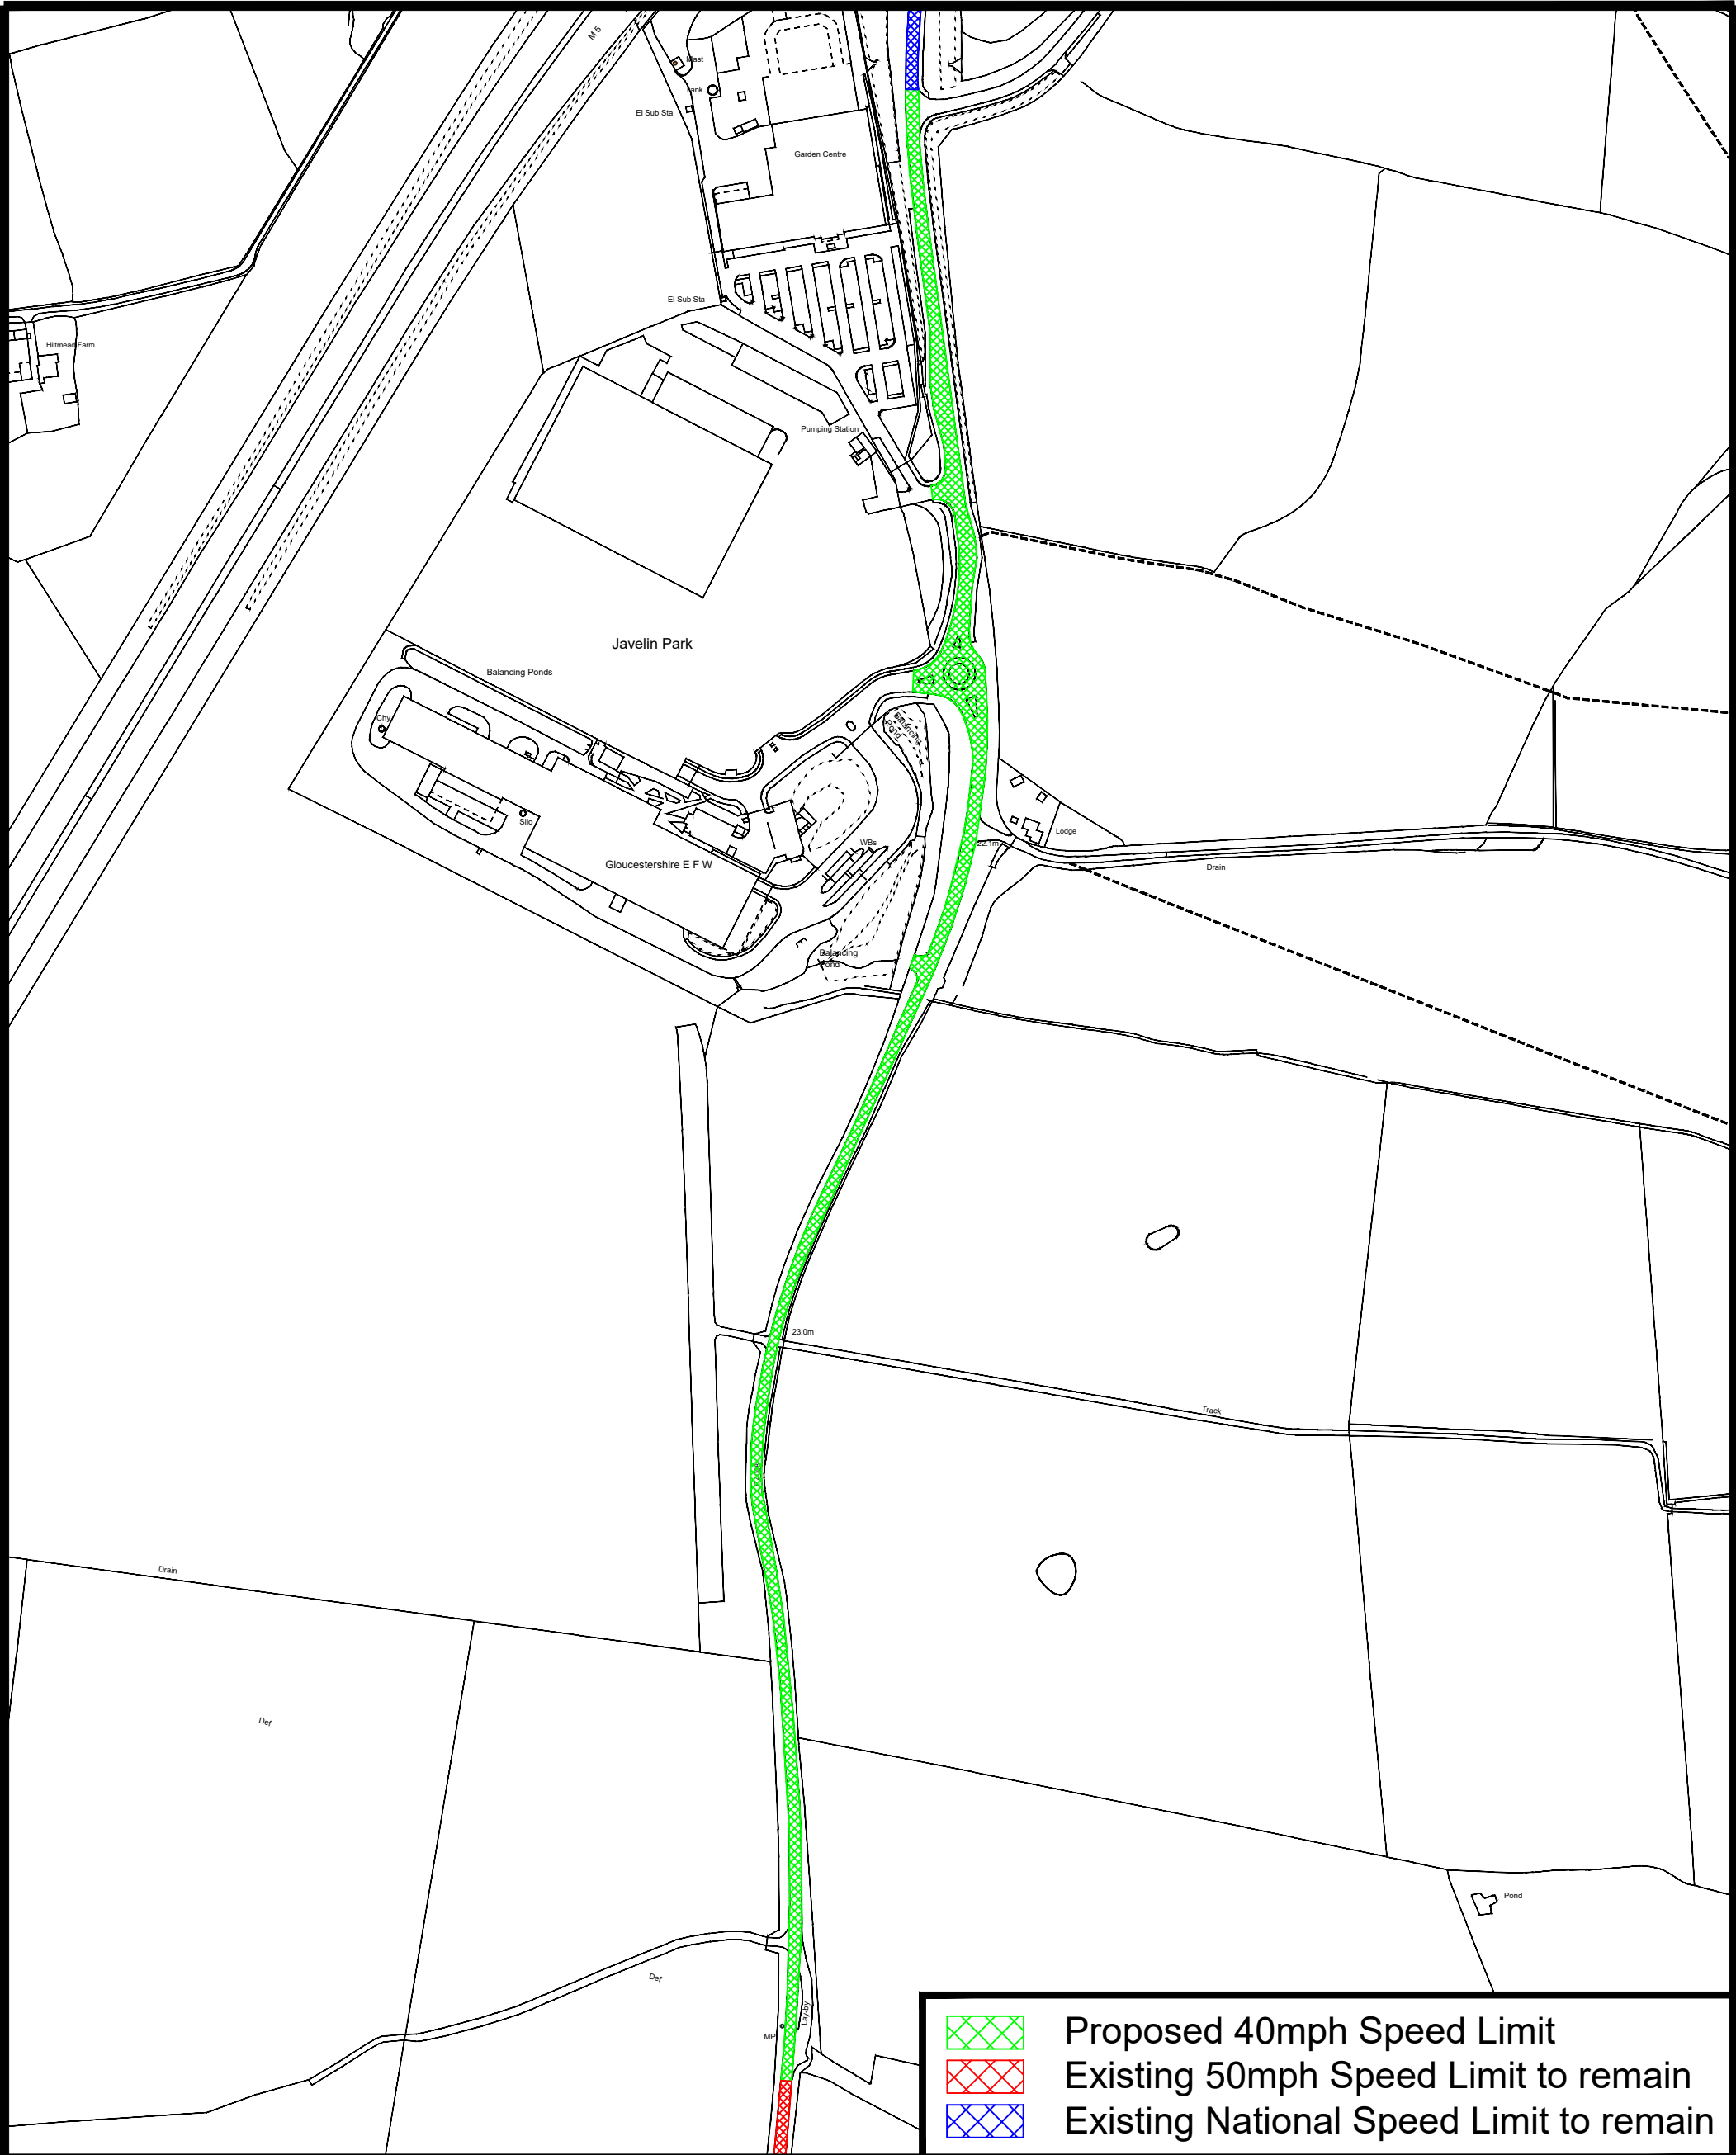

-  Proposed 40mph Speed Limit
-  Existing 50mph Speed Limit to remain
-  Existing National Speed Limit to remain

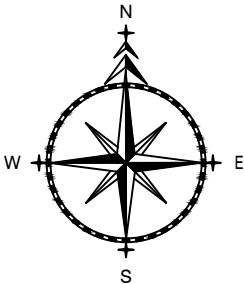


ADL House,
The Oaklands Business
Park
Yate, Bristol,
BS37 5NA
01454 332100
Cad@adltraffic.co.uk

- NOTES
1. PRELIMINARY DESIGN PROVIDED FOR ILLUSTRATIVE PURPOSES ONLY. ALL DETAILS ARE SUBJECT TO INCLUDING CHECKING STATUTORY SERVICE APPARATUS.
 2. DO NOT SCALE FROM THIS DRAWING.
 3. BACKGROUND PLAN IS BASED UPON A DIGITAL OSBASE.
 4. ALL DETAILS TO BE CONFIRMED ON SITE AND ON A TOPOGRAPHICAL SURVEY.
 5. ALL TRACKS ASSUME GRADIENTS AND CAMBERS DO NOT EXCEED 1:60 AND 1:40 RESPECTIVELY OTHERWISE VEHICLE MANOEUVRABILITY MAY BE AFFECTED.
 6. ALL LAND OWNERSHIP DETAILS, EXTENT OF ADOPTED HIGHWAY AND RIGHTS OF WAY TO BE CONFIRMED.
 7. ASSUMES ALL LANDSCAPING CAN BE ALTERED AND NO TREES ARE SUBJECT TO TPO.
- © Copyright ADL Traffic and Highways Engineering Ltd

ADL Job No. 5227-127

Project			
B4008, Tritax Park Gloucester			
Title			
Proposed Speed Limit			
Date		Drawn	
Feb 2026		WC	
Checked	Date	Approved	Date
TH	16.02.26	TH	16.02.26
Scale	Dwg No.	Rev.	
NTS@A3	5227-127-001		

File name C:\USERS\UK\JEB008\WSP-0365\UK0038439.5949 - SYMMETRY PARK, GLOUCESTER S278 - GENERAL\03 WPC\CV CIVIL ENGINEERING\03 DRAWINGS\SPG-WSP-HGN-01-DR-CH-0107.DWG, printed on 18 February 2025 10:23:49, by Brimblecombe, Jack

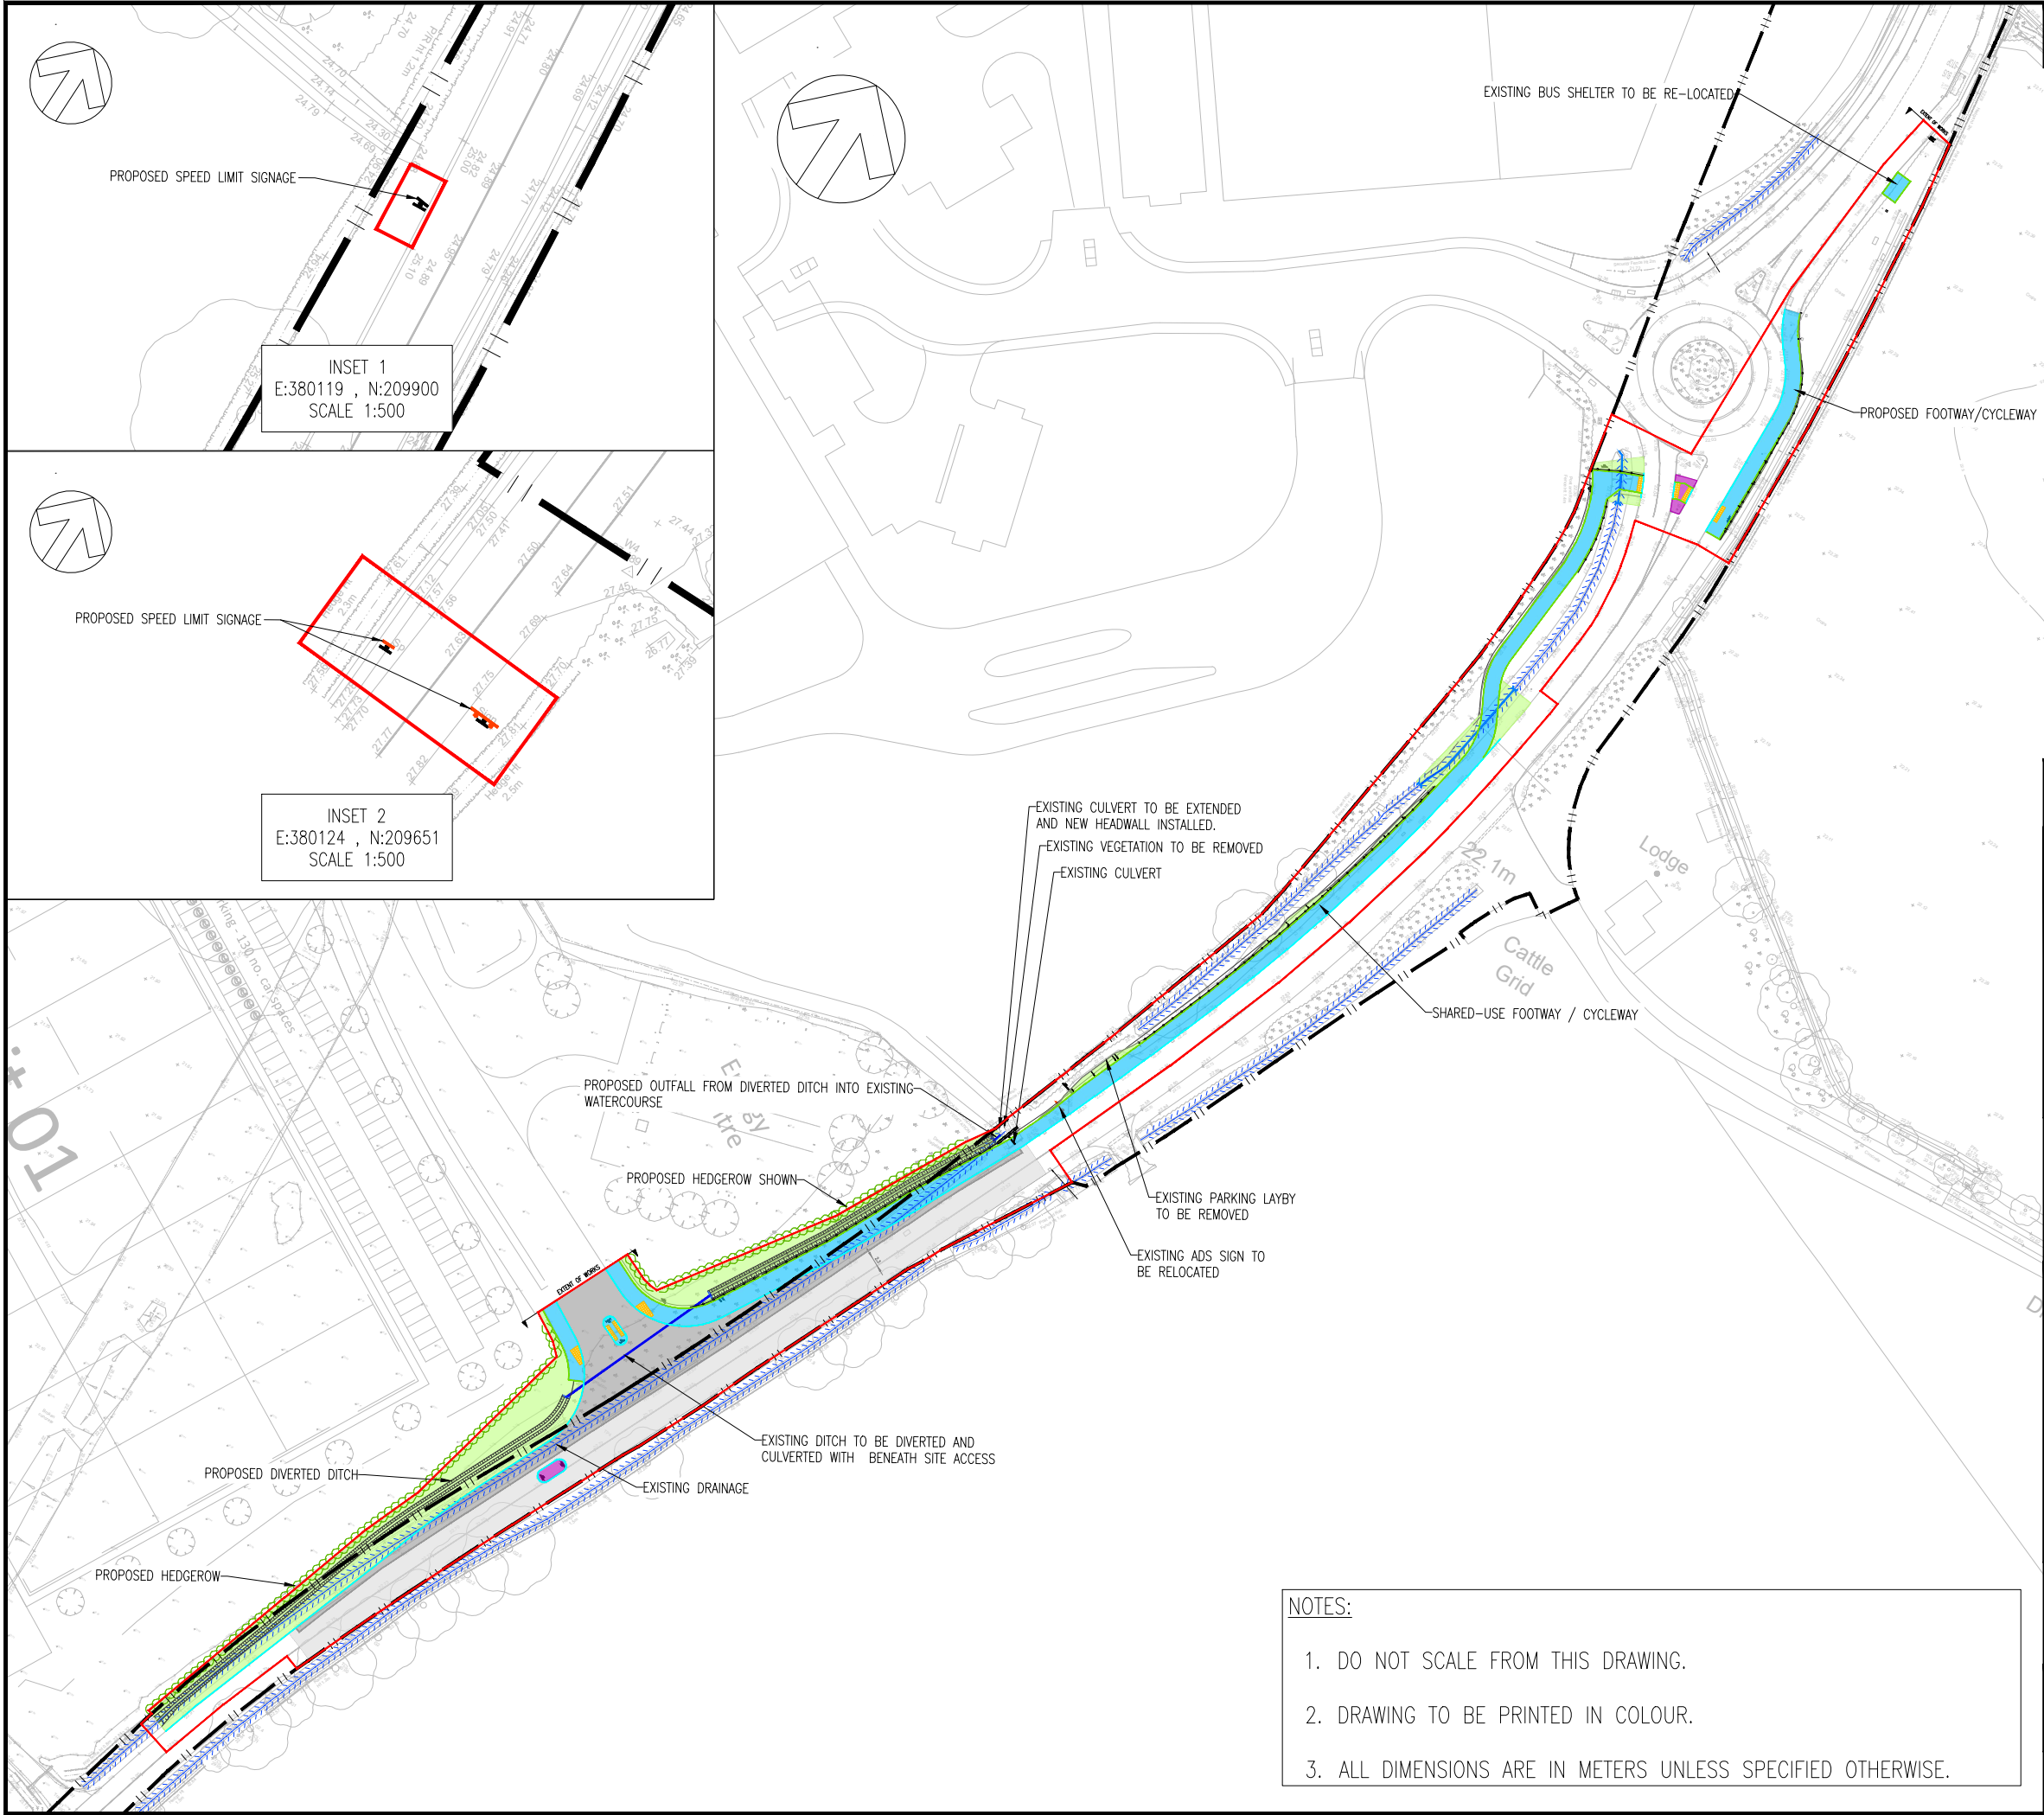

KEY

S278 REDLINE BOUNDARY

PROPOSED KERB

PROPOSED EDGING

EXISTING HIGHWAY BOUNDARY

PROPOSED CARRIAGE CONSTRUCTION

PROPOSED CARRIAGEWAY RESURFACING

PROPOSED FOOTWAY / SHARED USE FACILITY

PROPOSED FOOTWAY OVERLAY

PROPOSED VERGE

EXISTING DITCH

P01	14/02/2025	SA	FIRST ISSUE	JEB	RV
REV	DATE	BY	DESCRIPTION	CHK	APP

DRAWING STATUS:

S3 - FOR REVIEW

8 First Street, Manchester, M15 4GU, UK

T+ 44 (0) 161 200 5000

wsp.com

CLIENT:

TRITAX BIG BOX

ARCHITECT:

AJA ARCHITECTS

PROJECT:

SYMMETRY PARK, GLOUCESTER
S278 HIGHWAY WORKS

TITLE:

SCHEME 1 - SITE ACCESS
SITE PLAN

SCALE @ A3:	1:1250	CHECKED:	JEB	APPROVED:	RV
PROJECT No:	70082079	DESIGNED:	SA	DRAWN:	SA
DRAWING No:	SPG-WSP-HGN-01-DR-CH-0107	DATE:	February 25	REV:	P01

© WSP UK Ltd

- NOTES:
1. DO NOT SCALE FROM THIS DRAWING.

2. DRAWING TO BE PRINTED IN COLOUR.

3. ALL DIMENSIONS ARE IN METERS UNLESS SPECIFIED OTHERWISE.