
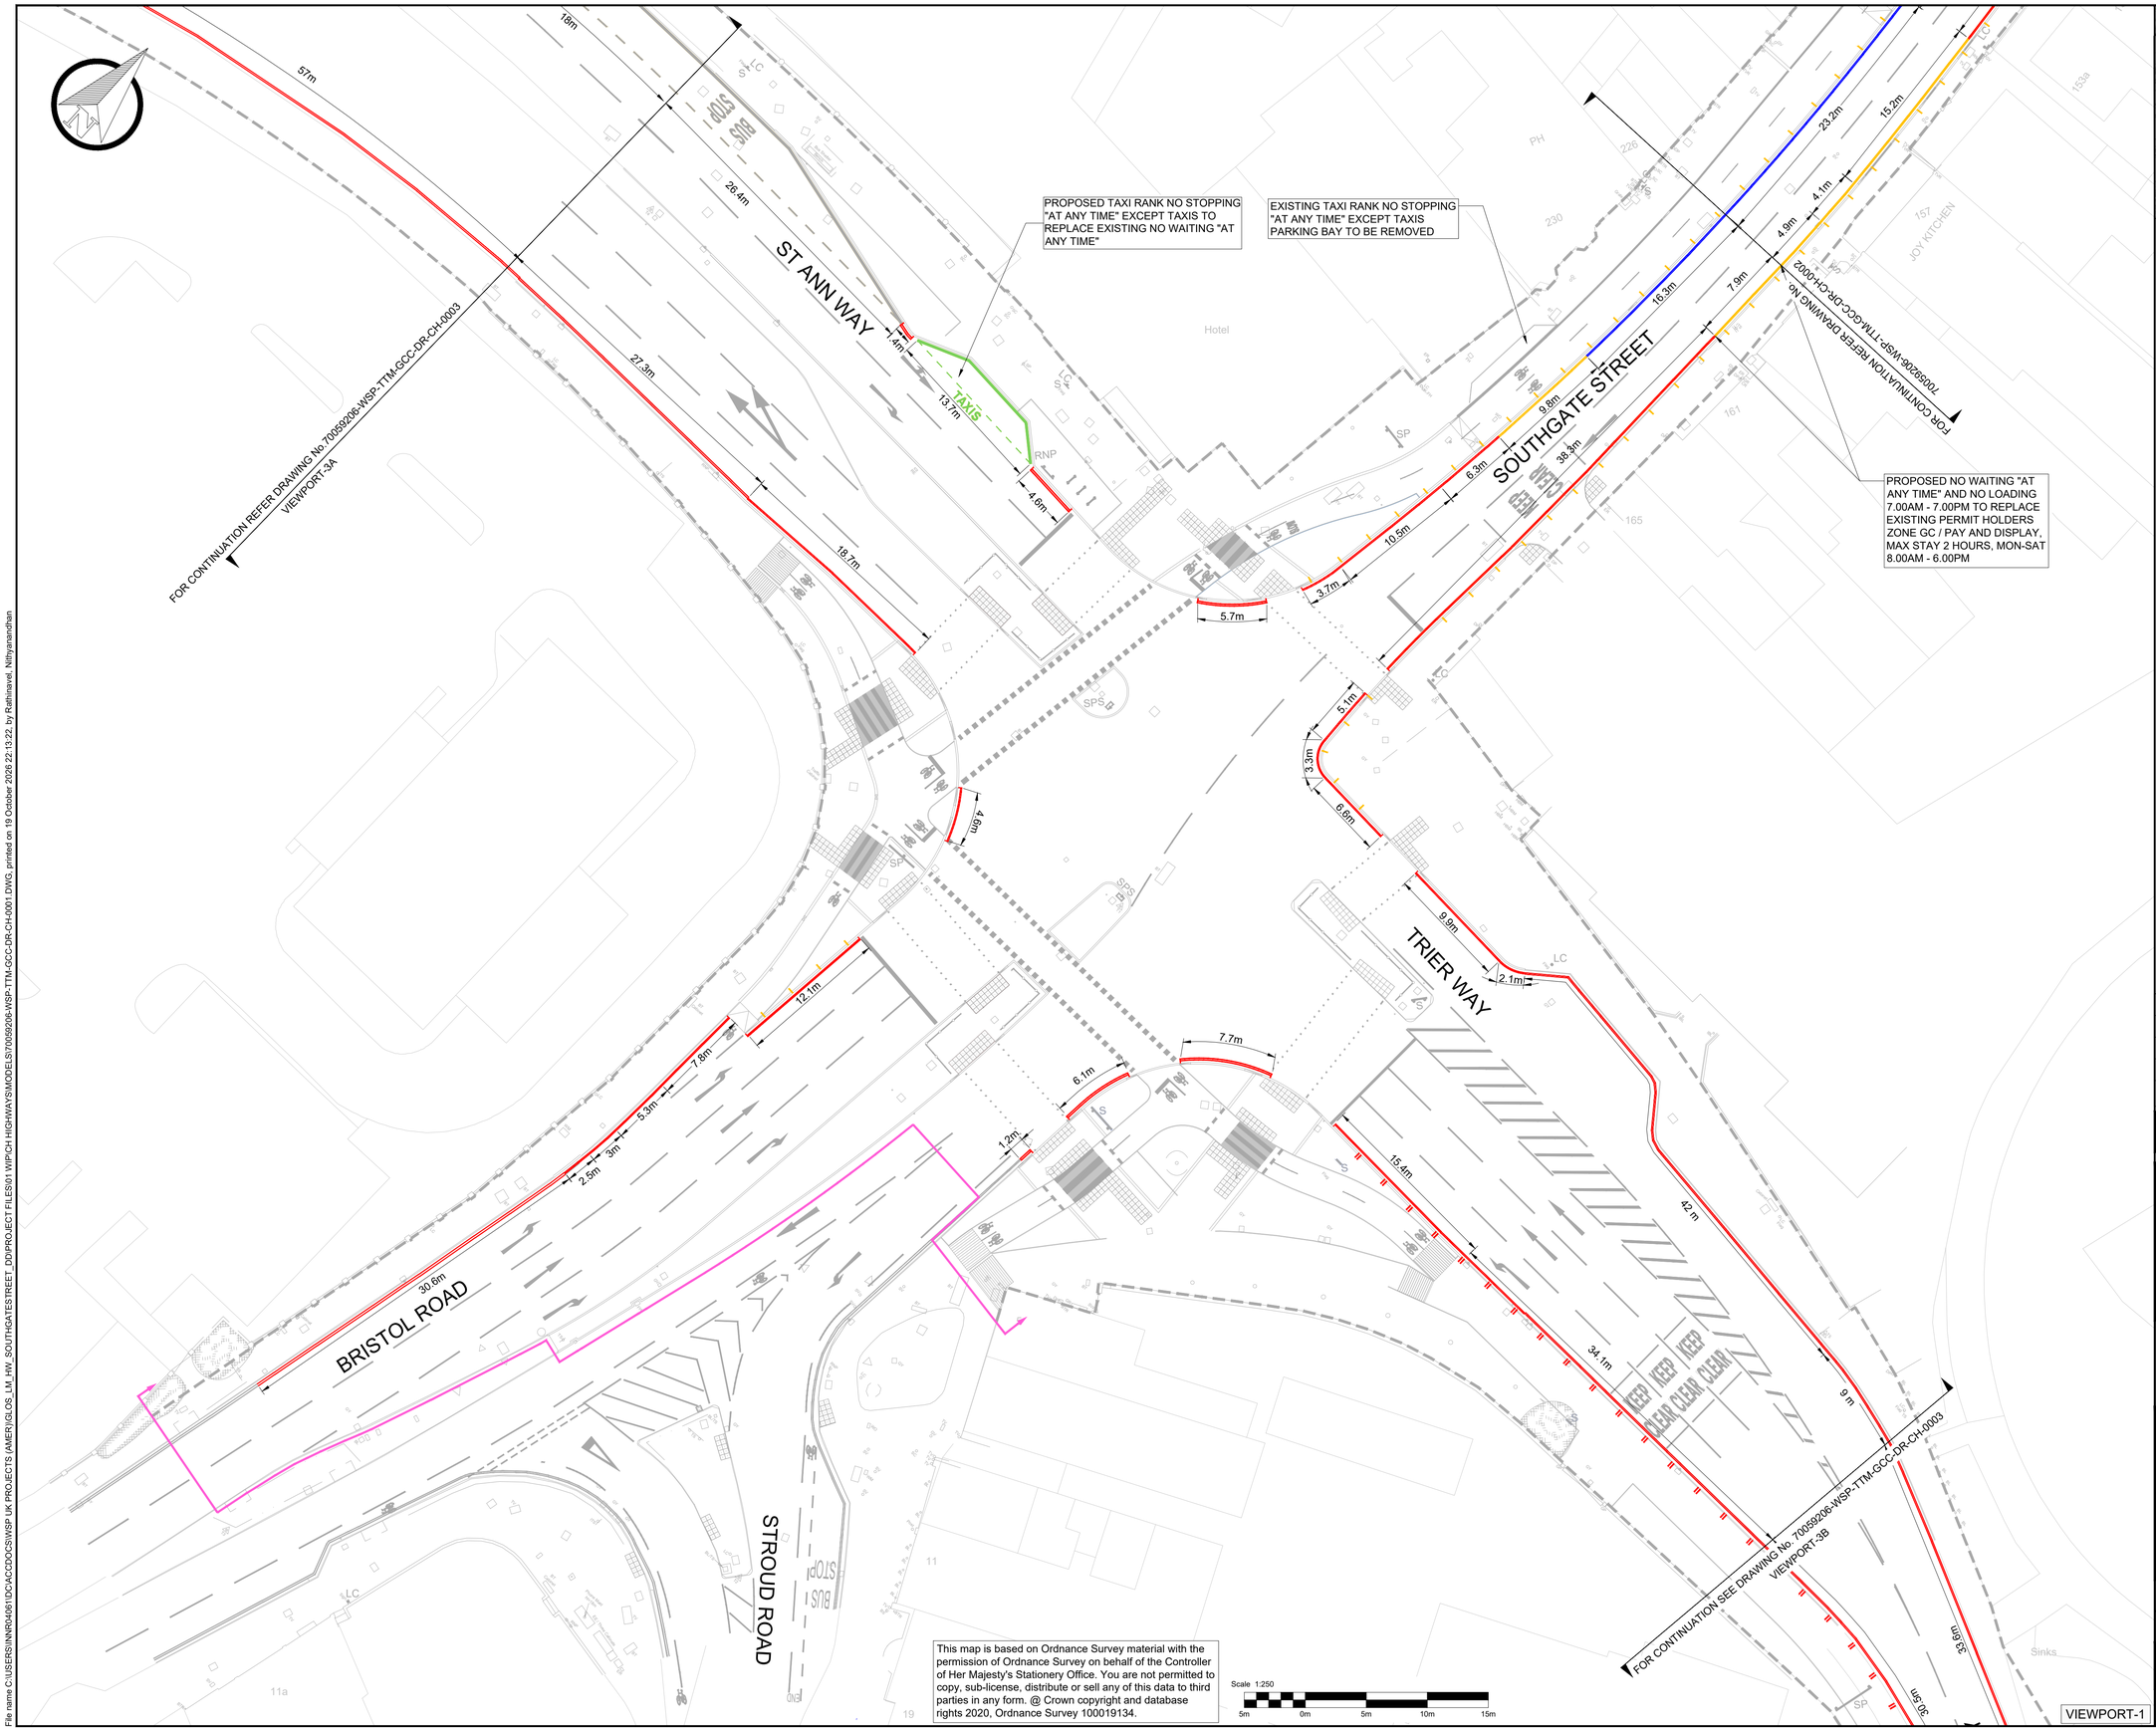


This map is based on Ordnance Survey material with the permission of Ordnance Survey on behalf of the Controller of Her Majesty's Stationery Office. You are not permitted to copy, sub-license, distribute or sell any of this data to third parties in any form. @ Crown copyright and database rights 2020, Ordnance Survey 100019134.

Scale 1:250

5m 0m 5m 10m 15m

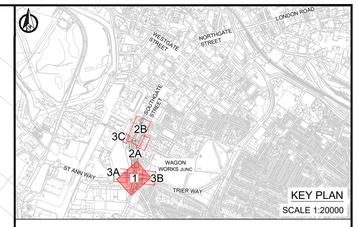

KEY PLAN
SCALE 1:20000

KEY

- PROPOSED NO LOADING "7.00AM - 7.00PM"
- EXISTING NO LOADING "9.00AM - 5.00PM" TO REMAIN
- EXISTING NO LOADING "AT ANY TIME" TO REMAIN
- PROPOSED NO LOADING "AT ANY TIME"
- PROPOSED NO WAITING "AT ANY TIME"
- EXISTING NO WAITING "AT ANY TIME" TO REMAIN
- PROPOSED NO WAITING "AT ANY TIME" TO REPLACE EXISTING NO WAITING MON - SAT 8.00AM - 6.30PM
- PROPOSED TAXI RANK NO STOPPING "AT ANY TIME" EXCEPT TAXIS TO REPLACE EXISTING NO WAITING "AT ANY TIME"
- EXISTING ROAD MARKING
- PROPOSED ROAD MARKING
- EXISTING HIGHWAY BOUNDAY
- HIGHWAY SCHEME EXTENT

REV	DATE	BY	DESCRIPTION	CHK	APP
P04	19/10/2026	NR	FOURTH ISSUE - DESIGN COMMENTS	OK	CW
P03	06/08/2026	NR	THIRD ISSUE - DESIGN COMMENTS	OK	CW
P02	24/07/2026	NR	SECOND ISSUE - DESIGN REVIEW	OK	CW
P01	28/05/2026	NR	FIRST ISSUE	OK	CW

DRAWING STATUS:
S0 - WORK IN PROGRESS

Shire Hall, Westgate St, Gloucester, GL1 2TG, UK
T+ 44 (0) 207 314 5000, F+ 44 (0) 207 314 5111
wsp.com

CLIENT:
Gloucestershire COUNTY COUNCIL

SITE/PROJECT:
GLOUCESTERSHIRE CYCLE SPINE
SOUTHGATE STREET

TITLE:
TRAFFIC REGULATION ORDER
PROPOSED LAYOUT (PARKING, LOADING & WAITING)
(SHEET 01 OF 03)

SCALE @ A1:	CHECKED:	APPROVED:
1:250	OK	CW

PROJECT NO:	DESIGNED:	DRAWN:	DATE:
70059206	NR	NR	OCTOBER 2026

DRAWING No: 70059206-WSP-TTM-GCC-DR-CH-0001
REV: P04

© WSP UK Ltd

File name C:\USERS\INNR0406\1DC\ACCDOCS\WSP UK PROJECTS (AMER)\GLOS_LM_HW_SOUTHGATESTREET_DD\PROJECT FILES\01 WIP\CH HIGHWAYS\MODELS\70059206-WSP-TTM-GCC-DR-CH-0001.DWG, printed on 19 October 2026 22:13:22, by Rathinavel, Nithyanandhan

PROPOSED NO LOADING AND NO WAITING "AT ANY TIME" TO REPLACE EXISTING NO WAITING AT MON-SAT 8.00AM - 6.30PM

PROPOSED ZIG ZAG MARKING TO REPLACE EXISTING NO WAITING "AT ANY TIME"

PROPOSED NO WAITING "AT ANY TIME" AND NO LOADING 7.00AM-7.00PM TO REPLACE EXISTING PERMIT HOLDERS ZONE GC / PAY AND DISPLAY, MAX STAY 2 HOURS, MON-SAT 8.00AM - 6.00PM

PROPOSED NO WAITING "AT ANY TIME" AND NO LOADING 7.00AM - 7.00PM TO REPLACE EXISTING PERMIT HOLDERS ZONE GC / PAY AND DISPLAY, MAX STAY 2 HOURS, MON-SAT 8.00AM - 6.00PM

PROPOSED ZIG ZAG MARKING TO REPLACE EXISTING NO WAITING "AT ANY TIME"

FOR CONTINUATION REFER DRAWING No. 70059206-WSP-TTM-GCC-CH-0001

FOR CONTINUATION REFER TO VIEWPORT-2B

VIEWPORT-2A

SOUTHGATE STREET

ST LUKES STREET

SOMERSET PLACE

BUS STOP

SHELTER

ELMING HOUSE

204 to 214

192 to 200

JOY KITCHEN

TASTE OF THAI RESTAURANT

PIZZA PIZZA

WHITESMITH ARMS

A2Z SHOP

Albion House

Mariners Hall

FOR CONTINUATION SEE DRAWING No. 70059206-WSP-TTM-GCC-DR-CH-0003

VIEWPORT-3C

LLANTHONY ROAD

PROPOSED NO LOADING AND NO WAITING "AT ANY TIME" TO REPLACE EXISTING NO WAITING AT MON-SAT 8.00AM - 6.30PM

PROPOSED ZIG ZAG MARKING TO REPLACE EXISTING NO WAITING "AT ANY TIME"

PROPOSED NO WAITING "AT ANY TIME" AND NO LOADING 7.00AM - 7.00PM TO REPLACE EXISTING NO WAITING, MON-SAT 8.00AM - 6.30PM PARKING BAYS

PROPOSED ZIG ZAG MARKING TO REPLACE EXISTING NO WAITING "AT ANY TIME"

PROPOSED NO WAITING "AT ANY TIME" AND NO LOADING 7.00AM - 7.00PM

PROPOSED NO WAITING "AT ANY TIME" AND NO LOADING 7.00AM - 7.00PM TO REPLACE EXISTING NO WAITING, MON-SAT 8.00AM - 6.30PM PARKING BAYS

PROPOSED ZIG ZAG MARKING TO REPLACE EXISTING NO WAITING "AT ANY TIME"

PROPOSED NO WAITING "AT ANY TIME" AND NO LOADING 7.00AM - 7.00PM TO REPLACE EXISTING PERMIT HOLDERS ZONE GC / PAY AND DISPLAY, MAX STAY 2 HOURS, MON-SAT 8.00AM - 6.00PM PARKING BAYS

PROPOSED ZIG ZAG MARKING TO REPLACE EXISTING PERMIT HOLDERS ZONE GC / PAY AND DISPLAY, MAX STAY 2 HOURS, MON-SAT 8.00AM - 6.00PM PARKING BAYS

PROPOSED ZIG ZAG MARKING TO REPLACE EXISTING NO WAITING "AT ANY TIME"

PROPOSED NO WAITING "AT ANY TIME" AND NO LOADING 7.00AM - 7.00PM TO REPLACE EXISTING NO WAITING, MON-SAT 8.00AM - 6.30PM

PROPOSED NO WAITING "AT ANY TIME" AND NO LOADING 7.00AM - 7.00PM

PROPOSED PERMIT HOLDERS ZONE GC PARKING BAYS TO REPLACE EXISTING NO WAITING "AT ANY TIME"

PROPOSED PERMIT HOLDERS ZONE GC PARKING BAYS TO REPLACE EXISTING PERMIT HOLDERS ZONE GC/PAY AND DISPLAY MAX STAY 2 HOURS MON-SAT 8AM-6PM PARKING BAYS

FOR CONTINUATION REFER TO INSERT - 1

FOR CONTINUATION REFER TO INSERT - 2

INSERT - 1


INSERT - 2

SPA ROAD

NORFOLK STREET

GLOUCESTER DOCKS

VIEWPORT-2B

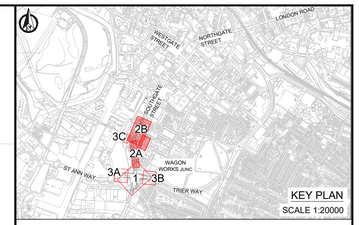

KEY PLAN
SCALE 1:20000

KEY

- PROPOSED NO LOADING "7.00AM - 7.00PM"
- EXISTING NO LOADING "9.00AM - 5.00PM" TO REMAIN
- EXISTING NO LOADING "AT ANY TIME" TO REMAIN
- PROPOSED NO LOADING "AT ANY TIME"
- PROPOSED NO WAITING "AT ANY TIME"
- EXISTING NO WAITING "AT ANY TIME" TO REMAIN
- EXISTING NO WAITING MON - SAT 8.00AM - 6.30PM
- PROPOSED NO WAITING "AT ANY TIME" TO REPLACE EXISTING NO WAITING MON - SAT 8.00AM - 6.30PM
- PROPOSED PERMIT HOLDERS ZONE GC PARKING BAYS TO REPLACE EXISTING NO WAITING "AT ANY TIME"
- PROPOSED PERMIT HOLDERS ZONE GC PARKING BAYS TO REPLACE EXISTING PERMIT HOLDERS ZONE GC/PAY AND DISPLAY MAX STAY 2 HOURS MON-SAT 8AM-6PM PARKING BAYS
- EXISTING ROAD MARKING
- PROPOSED ROAD MARKING
- EXISTING HIGHWAY BOUNDAY
- HIGHWAY SCHEME EXTENT

REV	DATE	BY	DESCRIPTION	CHK	APP
P04	19/10/2026	NR	FOURTH ISSUE - DESIGN COMMENTS	OK	CW
P03	06/08/2026	NR	THIRD ISSUE - DESIGN COMMENTS	OK	CW
P02	24/07/2026	NR	SECOND ISSUE - DESIGN REVIEW	OK	CW
P01	28/05/2026	NR	FIRST ISSUE	OK	CW

DRAWING STATUS: S0 - WORK IN PROGRESS

Shire Hall, Westgate St, Gloucester, GL1 2TG, UK
T+ 44 (0) 207 314 5000, F+ 44 (0) 207 314 5111
wsp.com

CLIENT: Gloucestershire County Council

SITE/PROJECT: GLOUCESTERSHIRE CYCLE SPINE SOUTHGATE STREET

TITLE: TRAFFIC REGULATION ORDER PROPOSED LAYOUT (PARKING, LOADING & WAITING) (SHEET 02 OF 03)

SCALE @ A1:	CHECKED:	APPROVED:
1:250	OK	CW

PROJECT NO:	DESIGNED:	DRAWN:	DATE:
70059206	NR	NR	OCTOBER 2026


DRAWING No: 70059206-WSP-TTM-GCC-DR-CH-0002 REV: P04

This map is based on Ordnance Survey material with the permission of Ordnance Survey on behalf of the Controller of Her Majesty's Stationery Office. You are not permitted to copy, sub-license, distribute or sell any of this data to third parties in any form. @ Crown copyright and database rights 2020, Ordnance Survey 100019134.


© WSP UK Ltd

Scale 1:250
5m 0m 5m 10m 15m


File name C:\USERS\INNR04061\DOCACCDOCS\WSP UK PROJECTS (AMER)\GLOS_LM_HW_SOUTHGATESTREET_DD\PROJECT FILES\01 WIP\CH HIGHWAYS\MODELS\70059206-WSP-TTM-GCC-DR-CH-0001.DWG, printed on 19 October 2026 22:14:45, by Rathinavel, Nithyanandhan

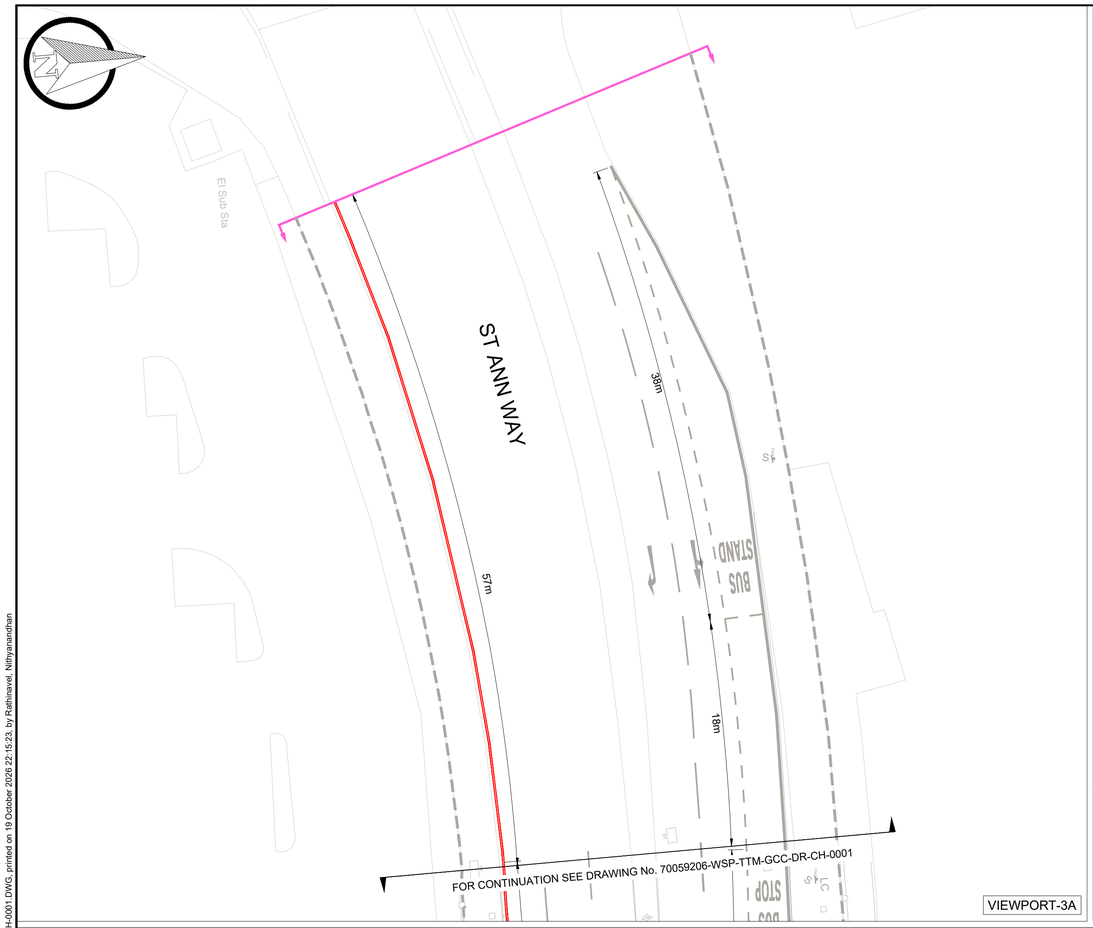


VIEWPORT-3A

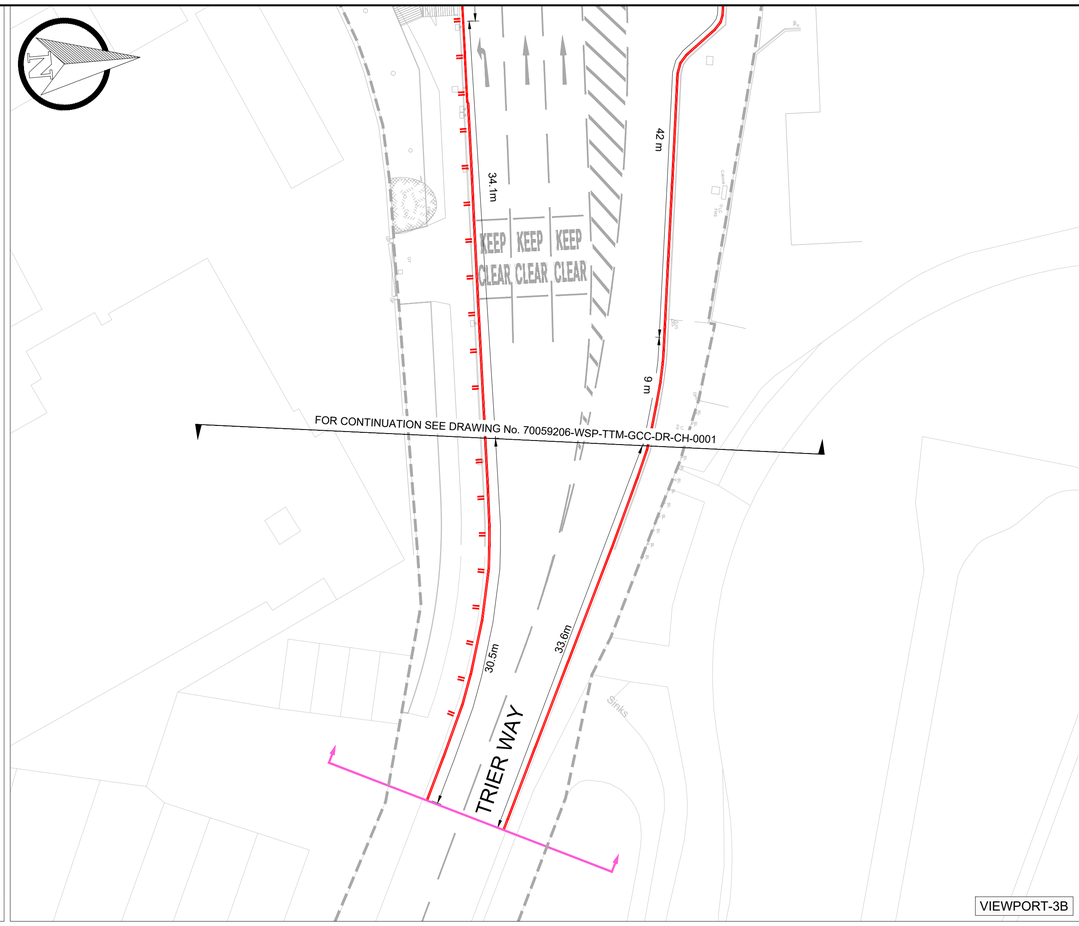

VIEWPORT-3B

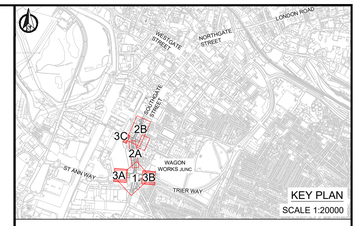

KEY PLAN
SCALE 1:20000

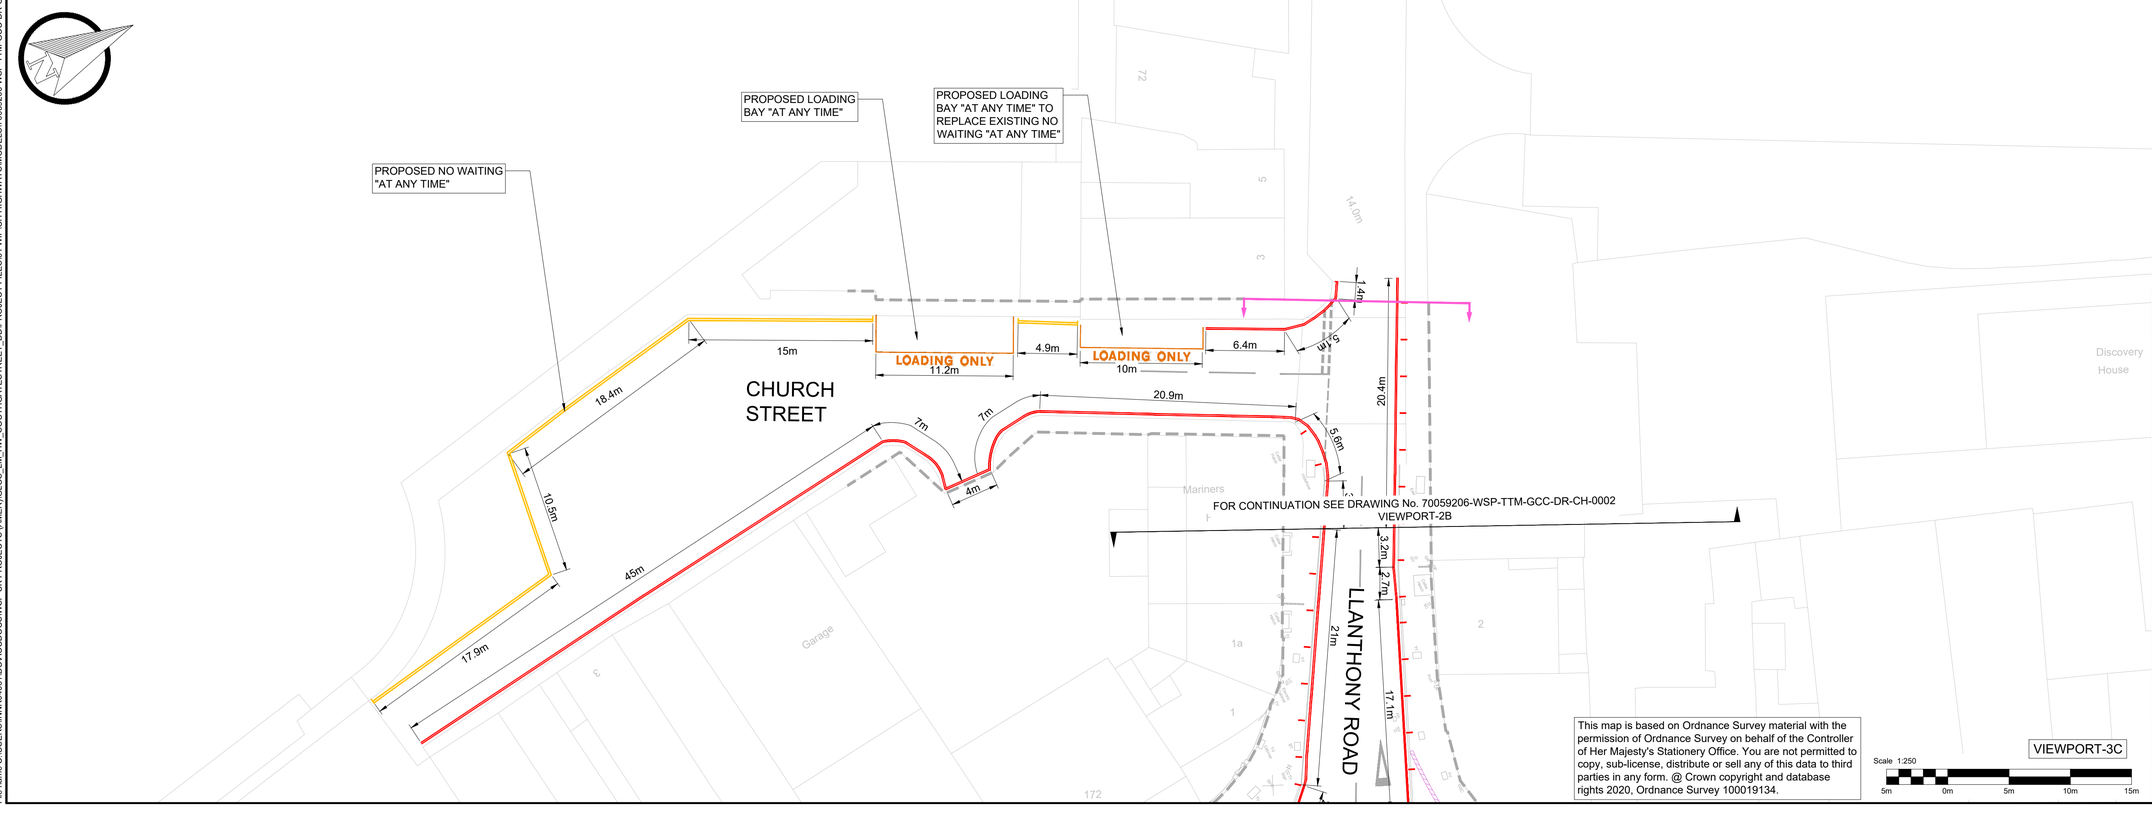

VIEWPORT-3C

This map is based on Ordnance Survey material with the permission of Ordnance Survey on behalf of the Controller of Her Majesty's Stationery Office. You are not permitted to copy, sub-license, distribute or sell any of this data to third parties in any form. @ Crown copyright and database rights 2020, Ordnance Survey 100019134.

Scale 1:250
5m 0m 5m 10m 15m

KEY

- PROPOSED NO LOADING "7.00AM - 7.00PM"
- EXISTING NO LOADING "9.00AM - 5.00PM" TO REMAIN
- EXISTING NO LOADING "AT ANY TIME" TO REMAIN
- PROPOSED NO LOADING "AT ANY TIME"
- PROPOSED NO WAITING "AT ANY TIME"
- EXISTING NO WAITING "AT ANY TIME" TO REMAIN
- PROPOSED NO WAITING "AT ANY TIME" TO REPLACE EXISTING NO WAITING MON - SAT 8.00AM - 6.30PM
- PROPOSED LOADING BAY "AT ANY TIME"
- EXISTING ROAD MARKING
- PROPOSED ROAD MARKING
- EXISTING HIGHWAY BOUNDAY
- HIGHWAY SCHEME EXTENT

REV	DATE	BY	DESCRIPTION	CHK	APP
P04	19/10/2026	NR	FOURTH ISSUE - DESIGN COMMENTS	OK	CW
P03	06/08/2026	NR	THIRD ISSUE - DESIGN COMMENTS	OK	CW
P02	24/07/2026	NR	SECOND ISSUE - DESIGN REVIEW	OK	CW
P01	28/05/2026	NR	FIRST ISSUE	OK	CW

DRAWING STATUS: S0 - WORK IN PROGRESS

Shire Hall, Westgate St, Gloucester, GL1 2TG, UK
T+ 44 (0) 207 314 5000, F+ 44 (0) 207 314 5111
wsp.com

CLIENT: Gloucestershire County Council

SITE/PROJECT: GLOUCESTERSHIRE CYCLE SPINE SOUTHGATE STREET

TITLE: TRAFFIC REGULATION ORDER PROPOSED LAYOUT (PARKING, LOADING & WAITING) (SHEET 03 OF 03)

SCALE @ A1:	CHECKED:	APPROVED:
1:250	OK	CW

PROJECT NO:	DESIGNED:	DRAWN:	DATE:
70059206	NR	NR	OCTOBER 2026

DRAWING No: 70059206-WSP-TTM-GCC-DR-CH-0003 REV: P04

© WSP UK Ltd

File name C:\USERS\NNR04061\DCACCDOCS\WSP UK PROJECTS (AMER)\GLOS_LM_HW_SOUTHGATESTREET_DD\PROJECT FILES\01 WIP\CH HIGHWAYS\MODELS\70059206-WSP-TTM-GCC-DR-CH-0001.DWG, printed on 19 October 2026 22:15:23, by Rathinavel, Nithyanandhan