
PM AREA CODE: BR104

Gloucestershire County Council On Street Parking Order 2017

Sheet Revision Number: 1

Sheet Active From: 13/11/2026

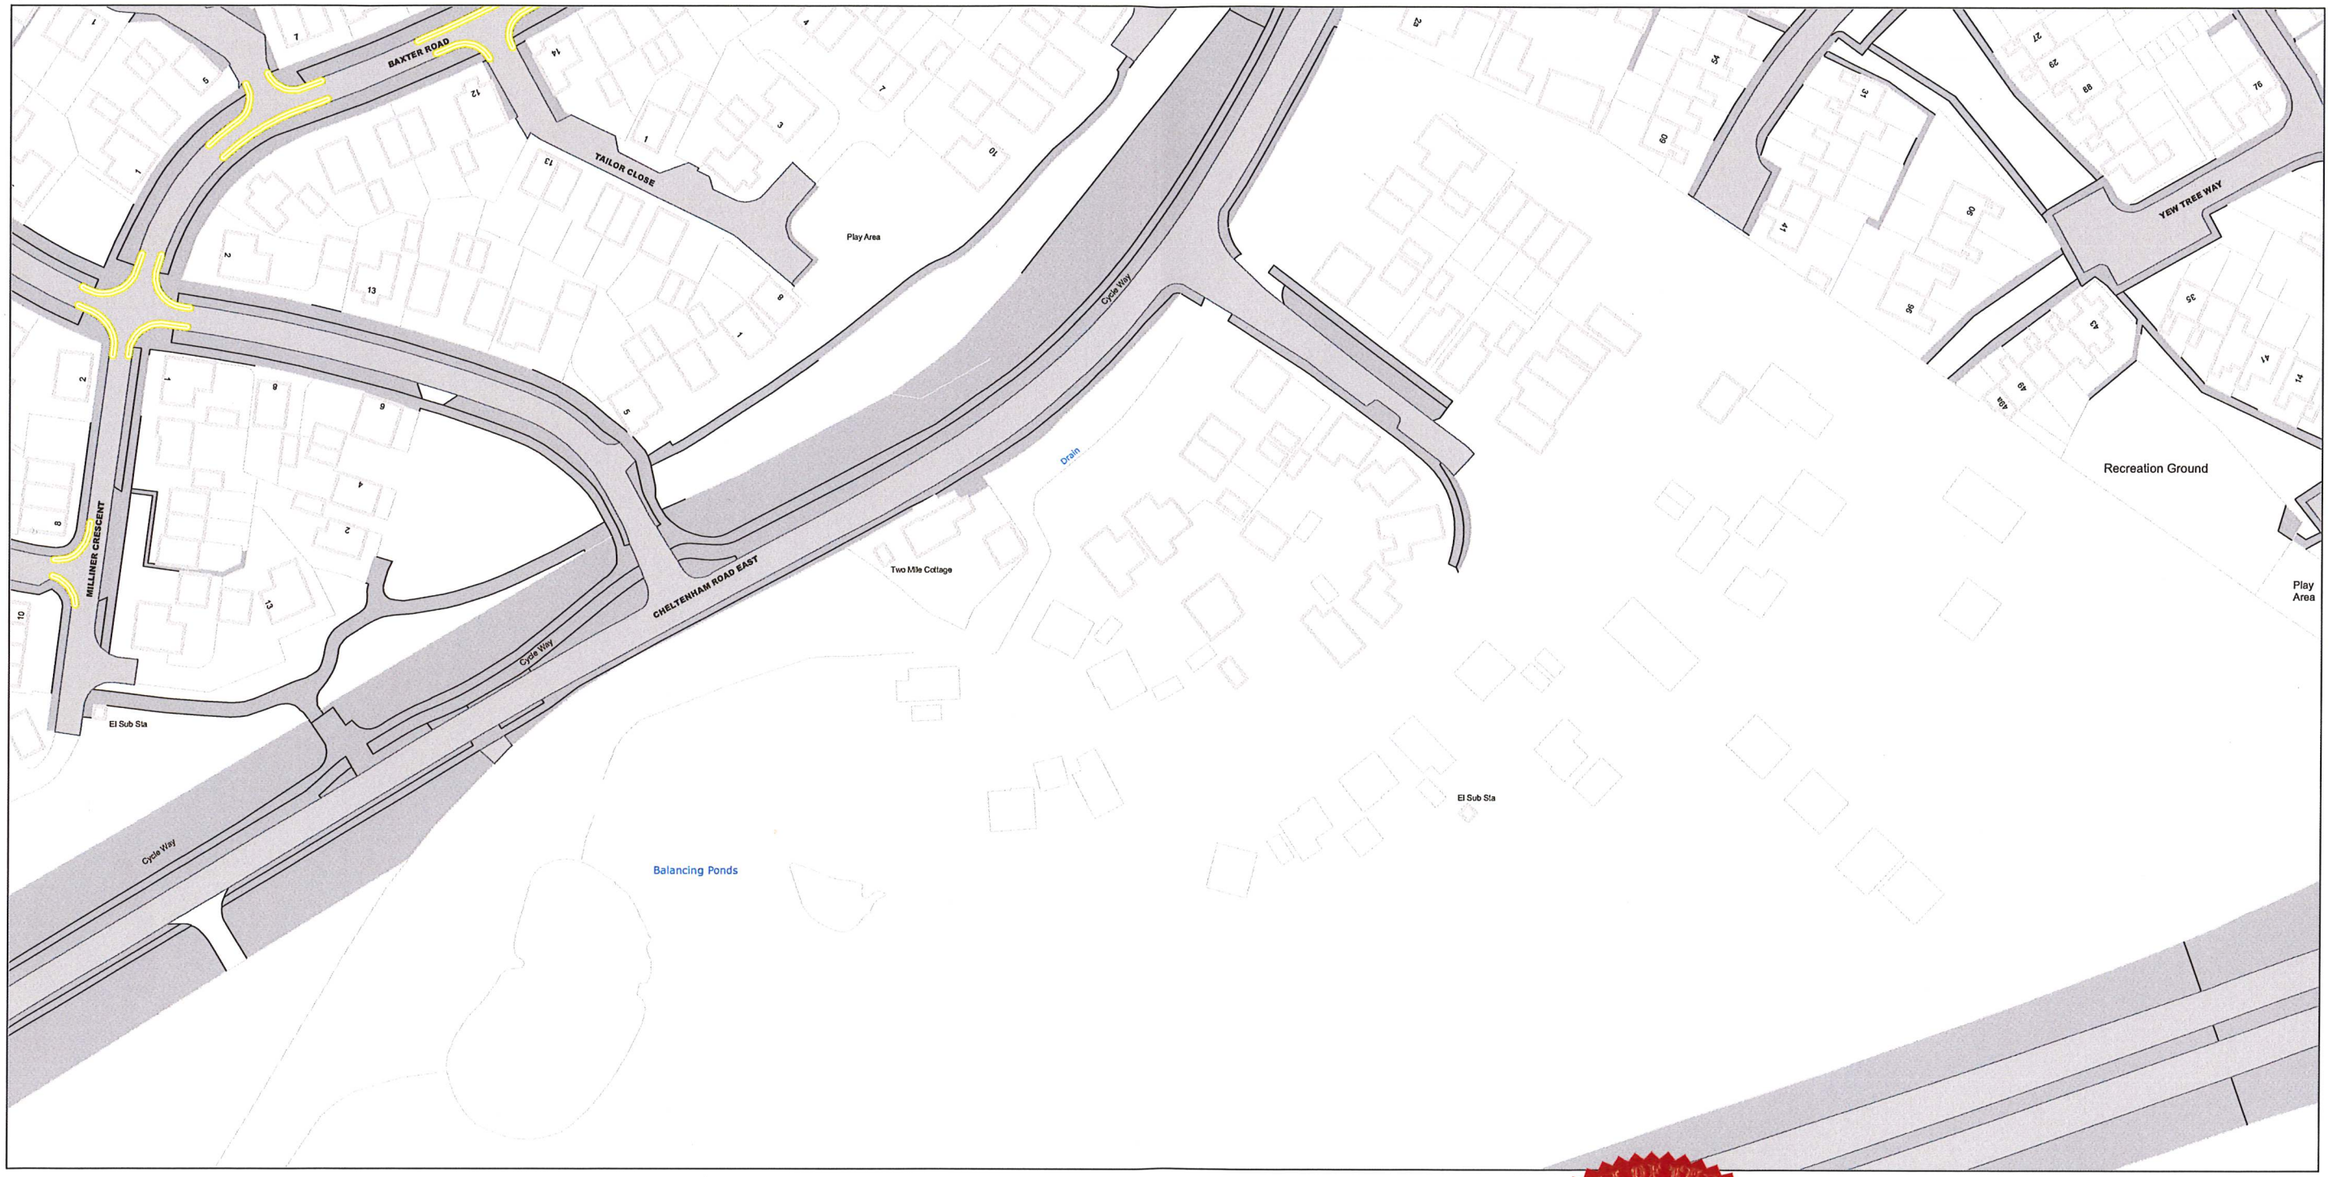

SCALE - 1 : 1250 at A3 size

Key to Restriction Types Displayed

NO WAITING AT ANY TIME

NO WAITING AT ANY TIME (experimental)

CONFIRMED ITEM

EXPERIMENTAL ITEM

Gloucestershire County Council
Shire Hall
Bearland
Gloucester
GL1 2TH

22336

N

	BR103	
BQ104		
	BR105	

© Crown Copyright and database rights 2026. Ordnance Survey AC0000850000 L/N:100019134

You are not permitted to copy, sub-license, distribute or sell any of this datato third parties in any form.

PM AREA CODE: BR103

Gloucestershire County Council On Street Parking Order 2017

Sheet Revision Number: 3

Sheet Active From: 13/11/2026



SCALE - 1 : 1250 at A3 size

Key to Restriction Types Displayed

NO WAITING AT ANY TIME

NO WAITING AT ANY TIME (experimental)

CONFIRMED ITEM

EXPERIMENTAL ITEM

Gloucestershire County Council
Shire Hall
Bearland
Gloucester
GL1 2TH

22335

N

BQ103		BS103
	BR104	

© Crown Copyright and database rights 2026. Ordnance Survey AC0000850000 L/N:100019134


You are not permitted to copy, sub-license, distribute or sell any of this datato third parties in any form.

PM AREA CODE: BQ104

Gloucestershire County Council On Street Parking Order 2017

Sheet Revision Number: 1

Sheet Active From: 13/11/2026

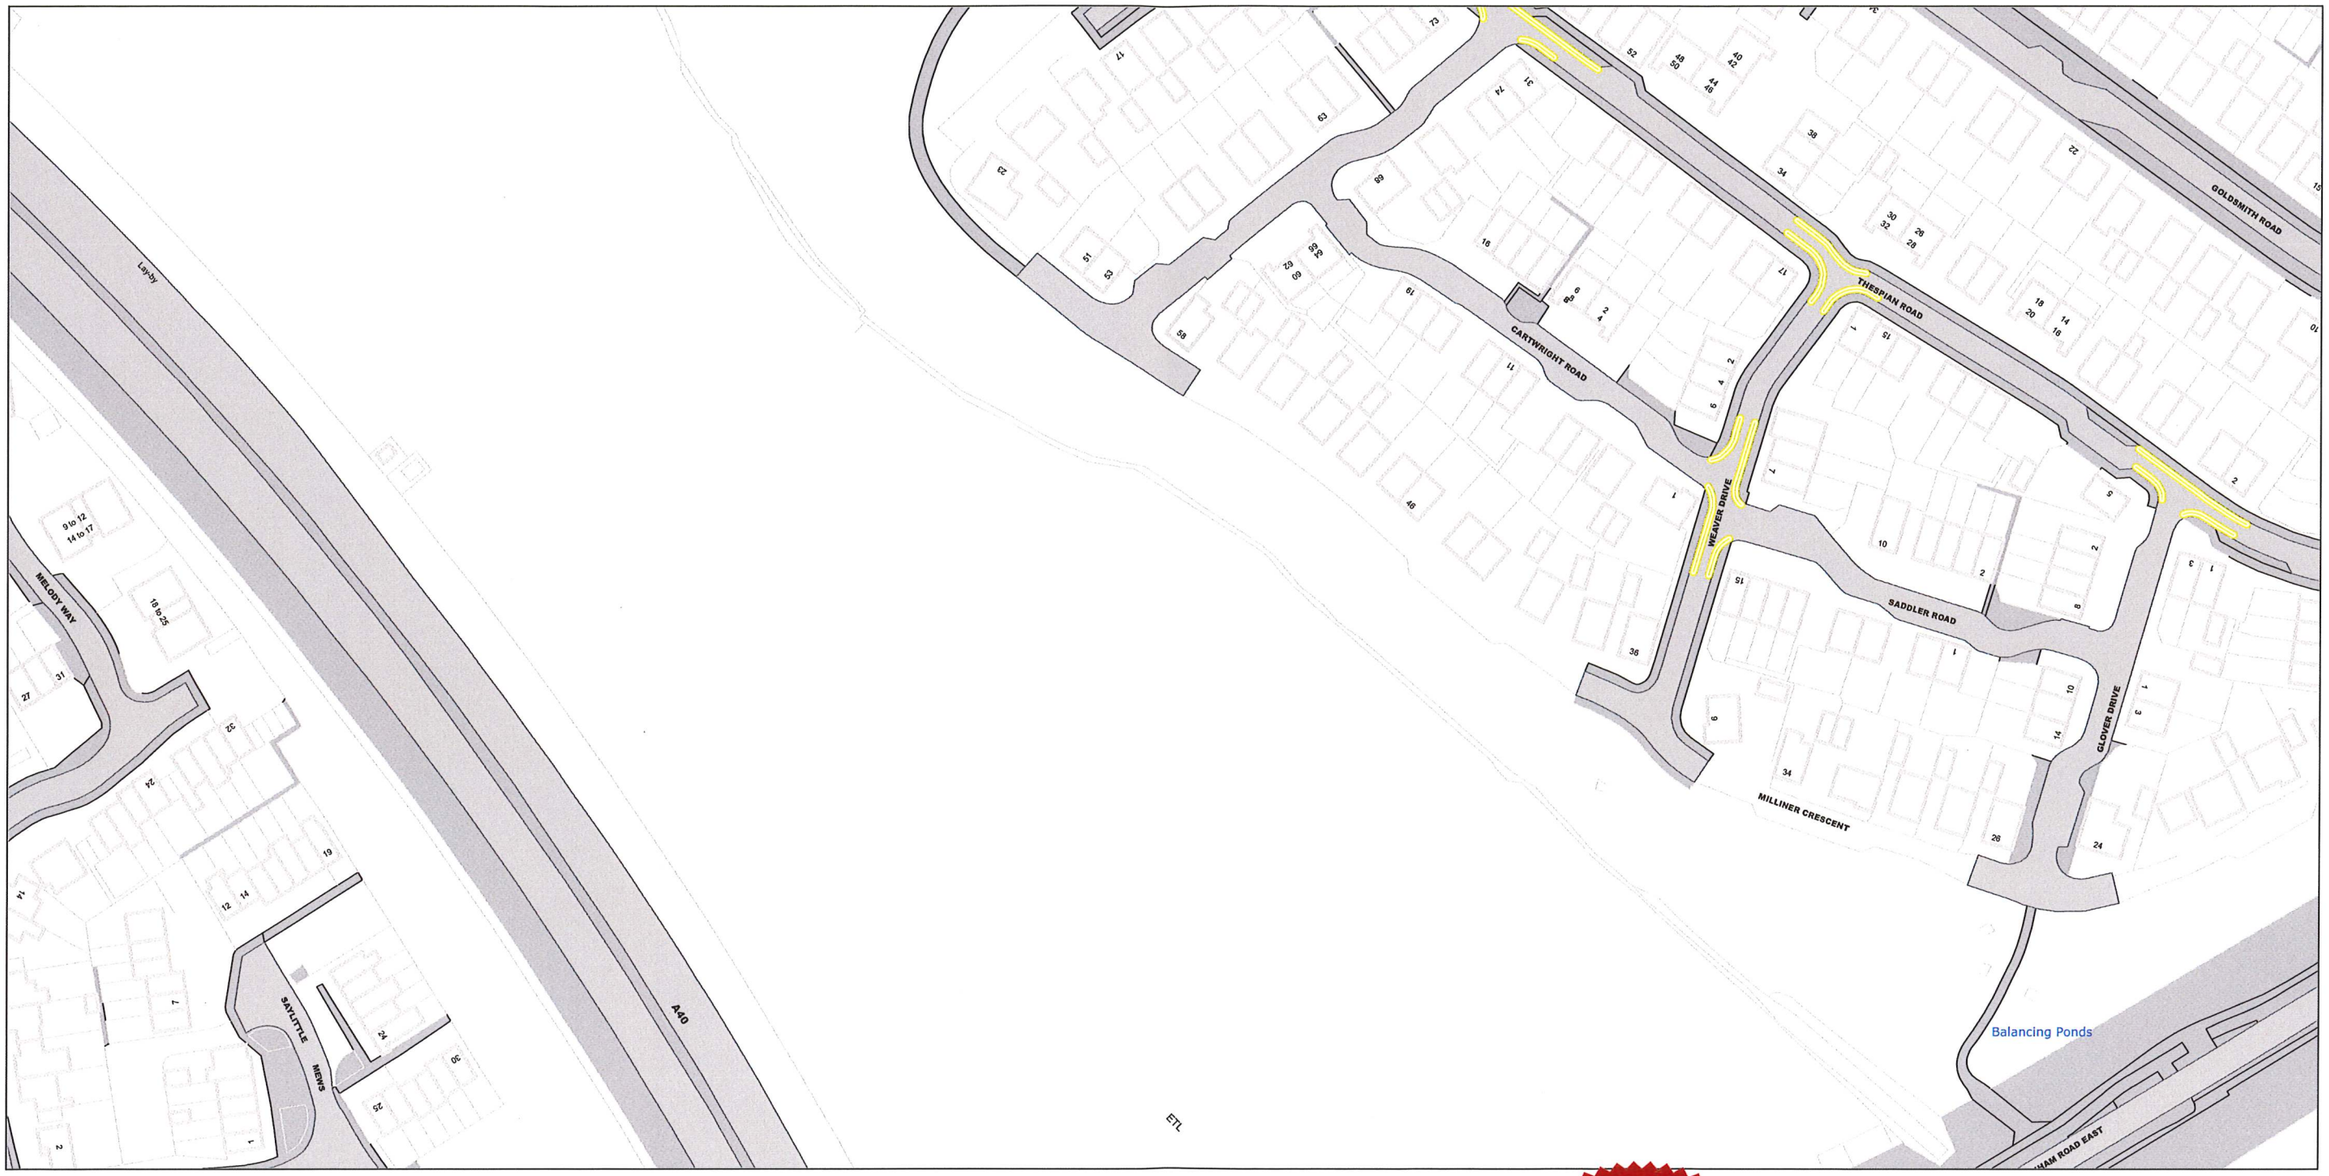

SCALE - 1 : 1250 at A3 size

Key to Restriction Types Displayed

NO WAITING AT ANY TIME

NO WAITING AT ANY TIME (experimental)

CONFIRMED ITEM

EXPERIMENTAL ITEM

Gloucestershire County Council

Gloucestershire County Council
Shire Hall
Bearland
Gloucester
GL1 2TH

22334

N

	BQ103	
BP104		BR104
	BQ105	

© Crown Copyright and database rights 2026. Ordnance Survey AC0000850000 L/N:100019134


You are not permitted to copy, sub-license, distribute or sell any of this datato third parties in any form.

PM AREA CODE: BQ103

Gloucestershire County Council On Street Parking Order 2017

Sheet Revision Number: 1

Sheet Active From: 13/11/2026

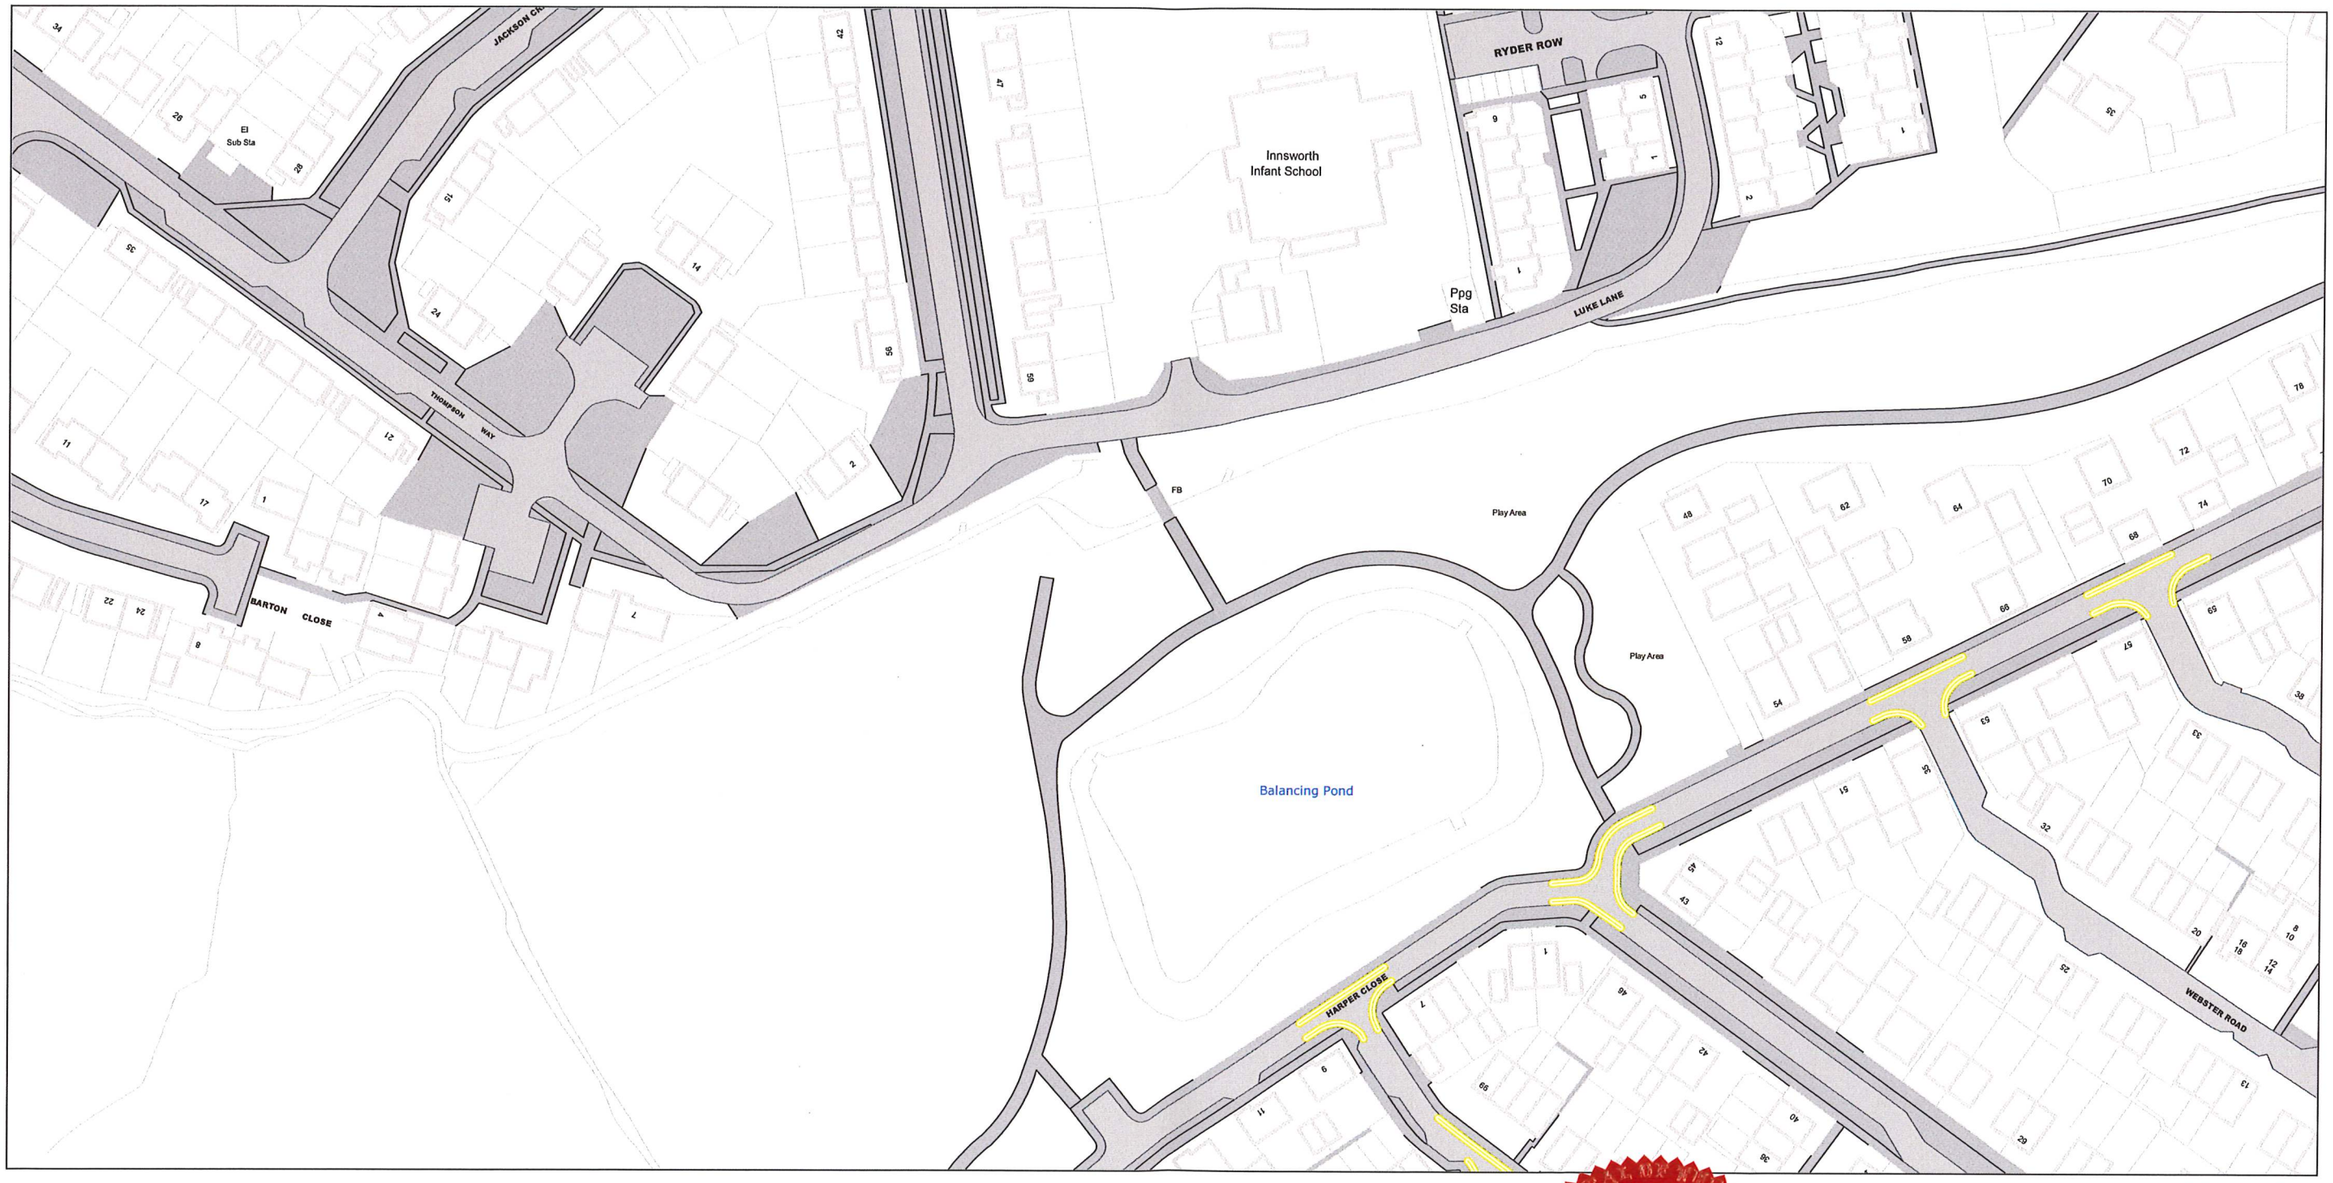

SCALE - 1 : 1250 at A3 size

Key to Restriction Types Displayed

NO WAITING AT ANY TIME

NO WAITING AT ANY TIME (experimental)

CONFIRMED ITEM

EXPERIMENTAL ITEM

Gloucestershire County Council
Shire Hall
Bearland
Gloucester
GL1 2TH

22333

~~22334~~

N

BP103		BR103
	BQ104	

© Crown Copyright and database rights 2026. Ordnance Survey AC0000850000 L/N:100019134

You ~~are~~ not permitted to copy, sub-license, distribute or sell any of this datato third parties in any form.