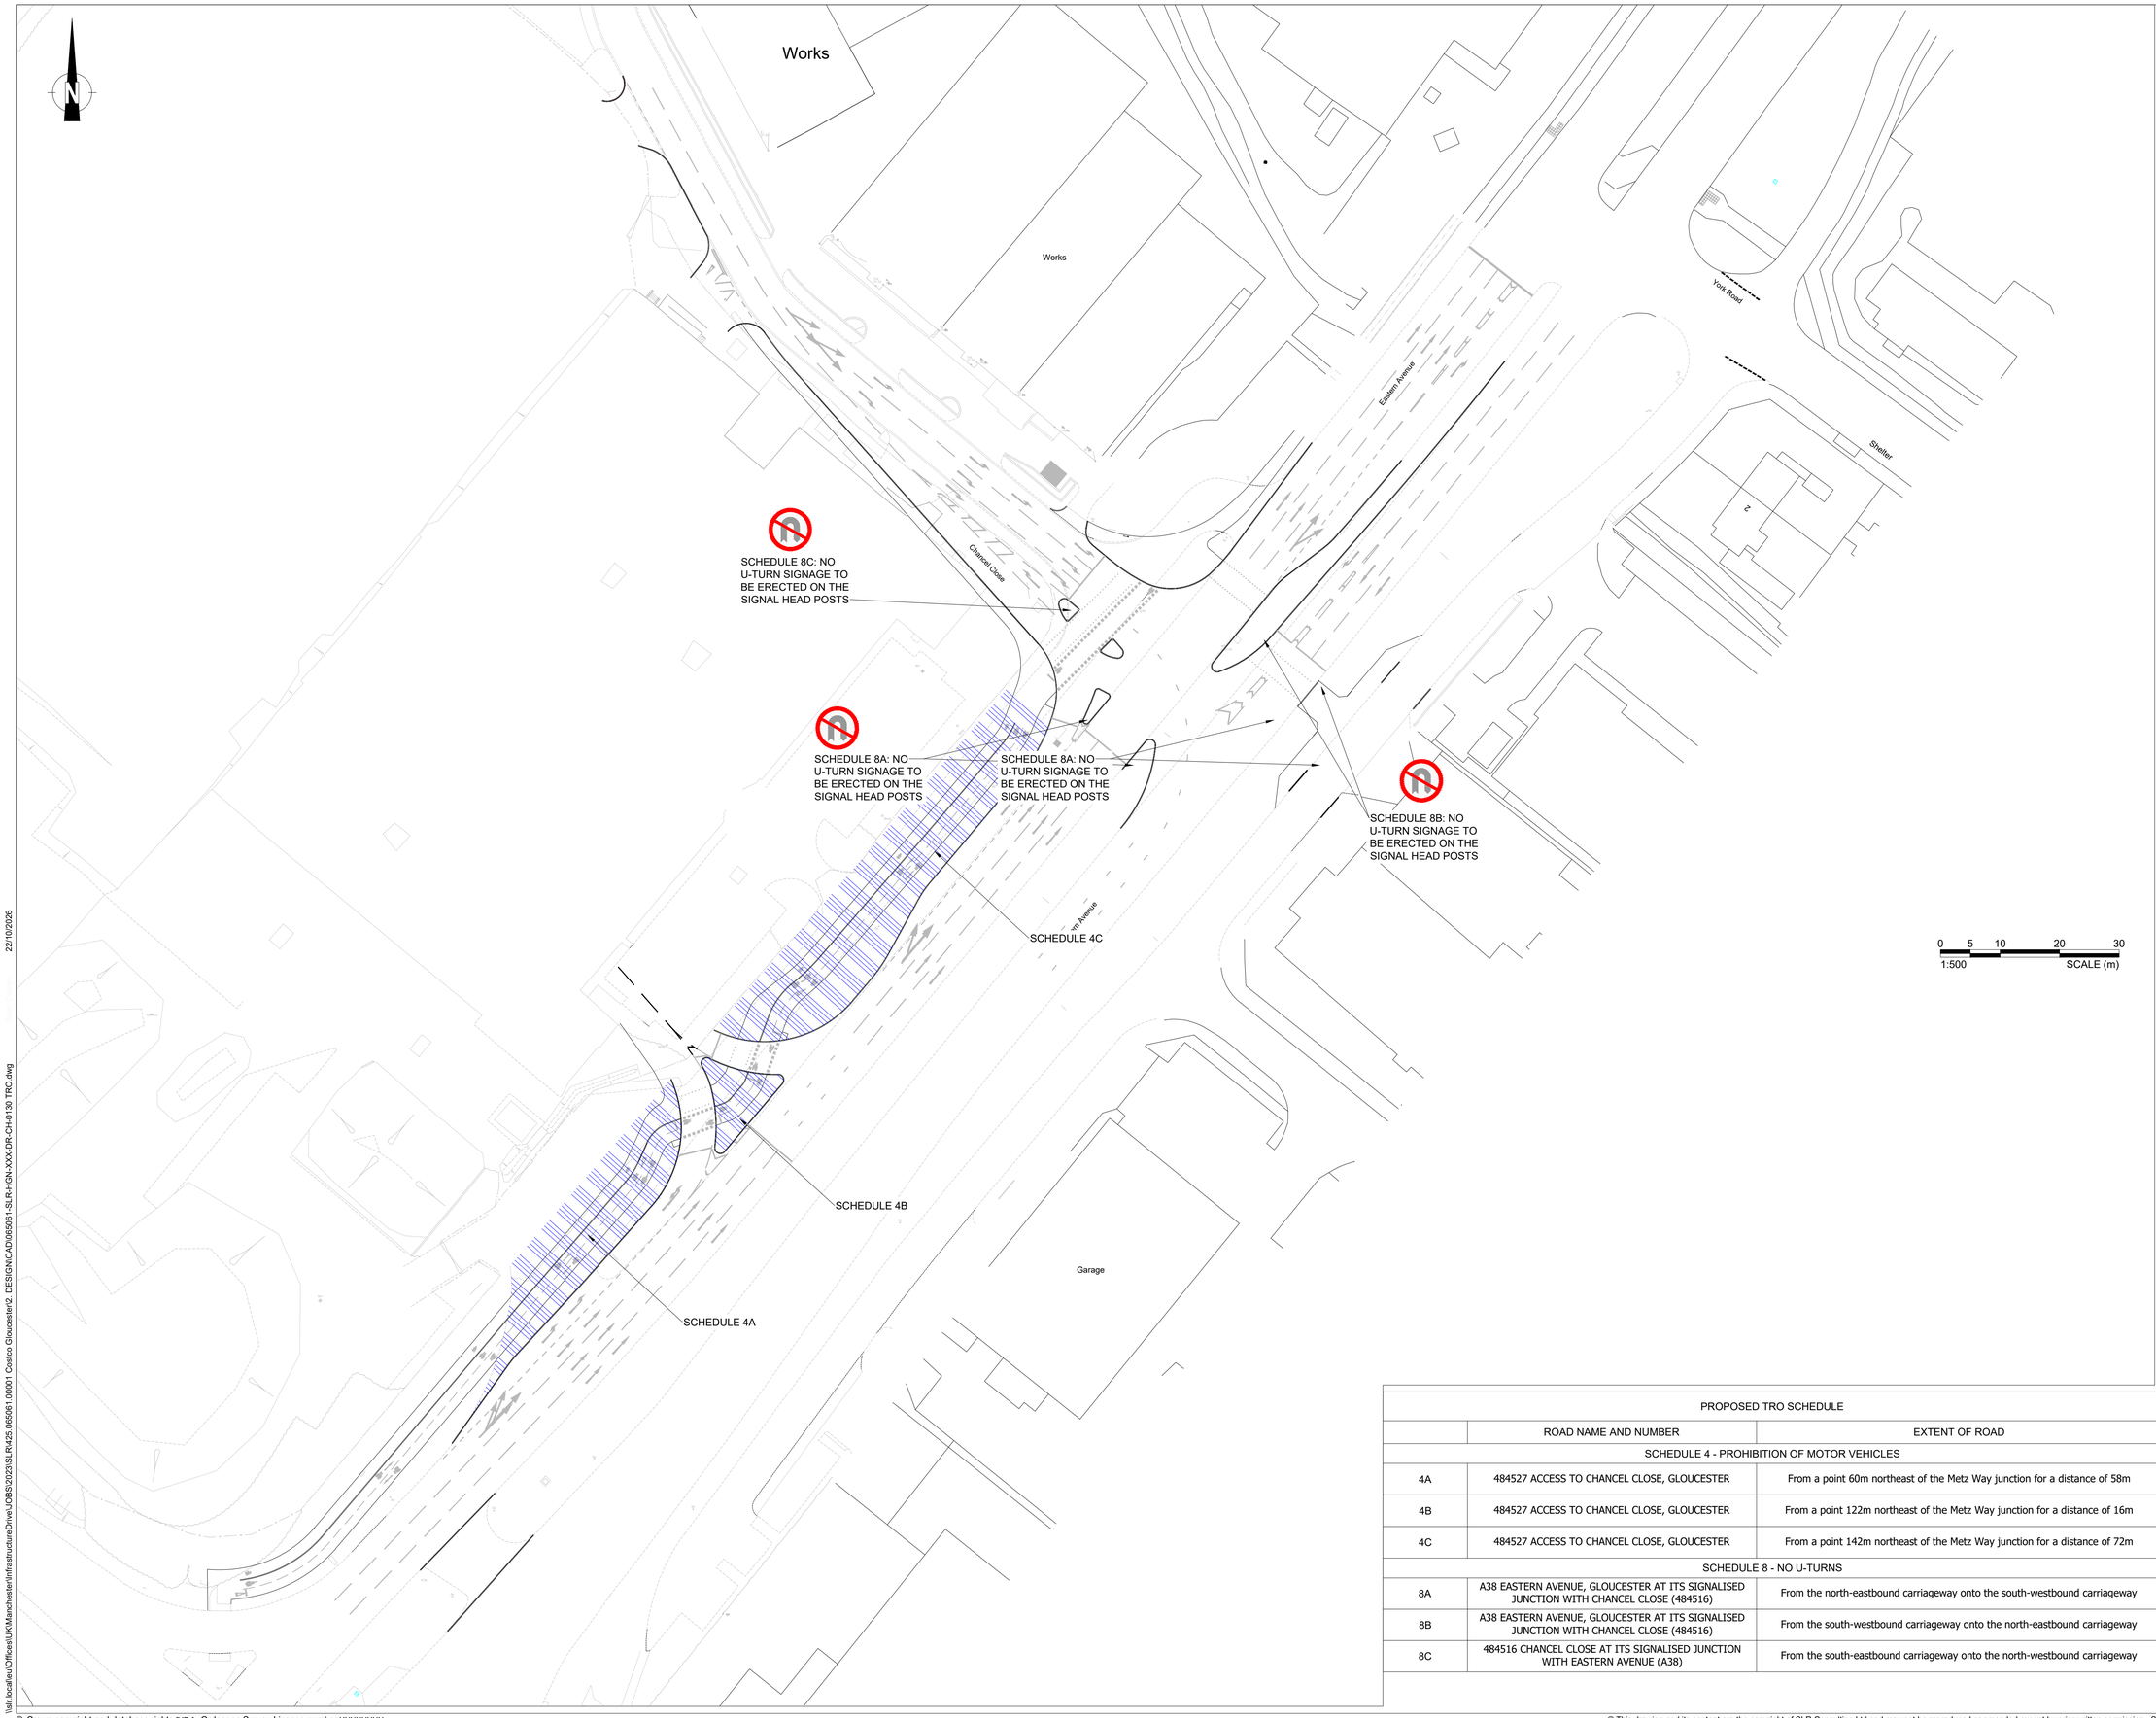


KEY:

PROPOSED ROAD LAYOUT

PROPOSED PROHIBITION OF MOTOR VEHICLES

PROPOSED TRO SCHEDULE		
	ROAD NAME AND NUMBER	EXTENT OF ROAD
SCHEDULE 4 - PROHIBITION OF MOTOR VEHICLES		
4A	484527 ACCESS TO CHANCEL CLOSE, GLOUCESTER	From a point 60m northeast of the Metz Way junction for a distance of 58m
4B	484527 ACCESS TO CHANCEL CLOSE, GLOUCESTER	From a point 122m northeast of the Metz Way junction for a distance of 16m
4C	484527 ACCESS TO CHANCEL CLOSE, GLOUCESTER	From a point 142m northeast of the Metz Way junction for a distance of 72m
SCHEDULE 8 - NO U-TURNS		
8A	A38 EASTERN AVENUE, GLOUCESTER AT ITS SIGNALISED JUNCTION WITH CHANCEL CLOSE (484516)	From the north-eastbound carriageway onto the south-westbound carriageway
8B	A38 EASTERN AVENUE, GLOUCESTER AT ITS SIGNALISED JUNCTION WITH CHANCEL CLOSE (484516)	From the south-westbound carriageway onto the north-eastbound carriageway
8C	484516 CHANCEL CLOSE AT ITS SIGNALISED JUNCTION WITH EASTERN AVENUE (A38)	From the south-eastbound carriageway onto the north-westbound carriageway

Rev	Amendments	Date	By	Chk	Auth
P10	Updated in response to GCC's comments	22.10.26	SD	ID	ID
P09	Updated in response to GCC's comments	06.10.26	SD	RT	PW
P08	Updated in response to GCC's comments	16.09.26	SD	RT	PW
P07	Updated in response to GCC's comments	07.09.26	SD	RT	PW
P06	Updated in response to GCC's comments	03.09.26	MA	RT	PW
P05	Updated in response to GCC's comments	28.08.26	MA	RT	RT
P04	Updated in response to GCC's comments	21.08.26	MA	RT	RT
P03	Updated in response to GCC's comments	28.07.26	MA	RT	NS
P02	Updated in response to GCC's comments	27.07.26	MA	RT	NS
P01	First Issue	20.07.26	MA	RT	NS

SLR

www.slrconsulting.com

Drawing Status & Suitability Code: FOR INFORMATION

Client: COSTCO

Project: COSTCO, GLOUCESTER

Drawing Title: S278 PROPOSED HIGHWAY IMPROVEMENTS TRAFFIC REGULATION ORDER - SCHEDULE 4 AND 8

Scale	SLR Project No.
1:500 @ A1	425.065061.00001

Designed	Drawn	Checked	Authorised
MA	MA	RT	RT
Date	Date	Date	Date
20.07.26	20.07.26	20.07.26	20.07.26

Drawing Number: **065061-SLR-HGN-XXX-DR-CH-0135** Rev. **P10**

22/10/2026

\\slr.local\eu\Offices\UK\Manchester\Infrastructure\Drive\JOBS\2023\SLR\425.065061.00001 Costco Gloucester\2. DESIGN\CAD\065061-SLR-HGN-XXX-DR-CH-0135 TRO.dwg

© Crown copyright and database rights [YR.] Ordnance Survey Licence number XXXXXXXX

© This drawing and its content are the copyright of SLR Consulting Ltd and may not be reproduced or amended except by prior written permission. SLR Consulting Ltd accepts no liability for any amendments made by other persons.