
PM AREA CODE: DN159

Gloucestershire County Council On Street Parking Order 2017

Sheet Revision Number: 1

Sheet Active From: 01/08/2024

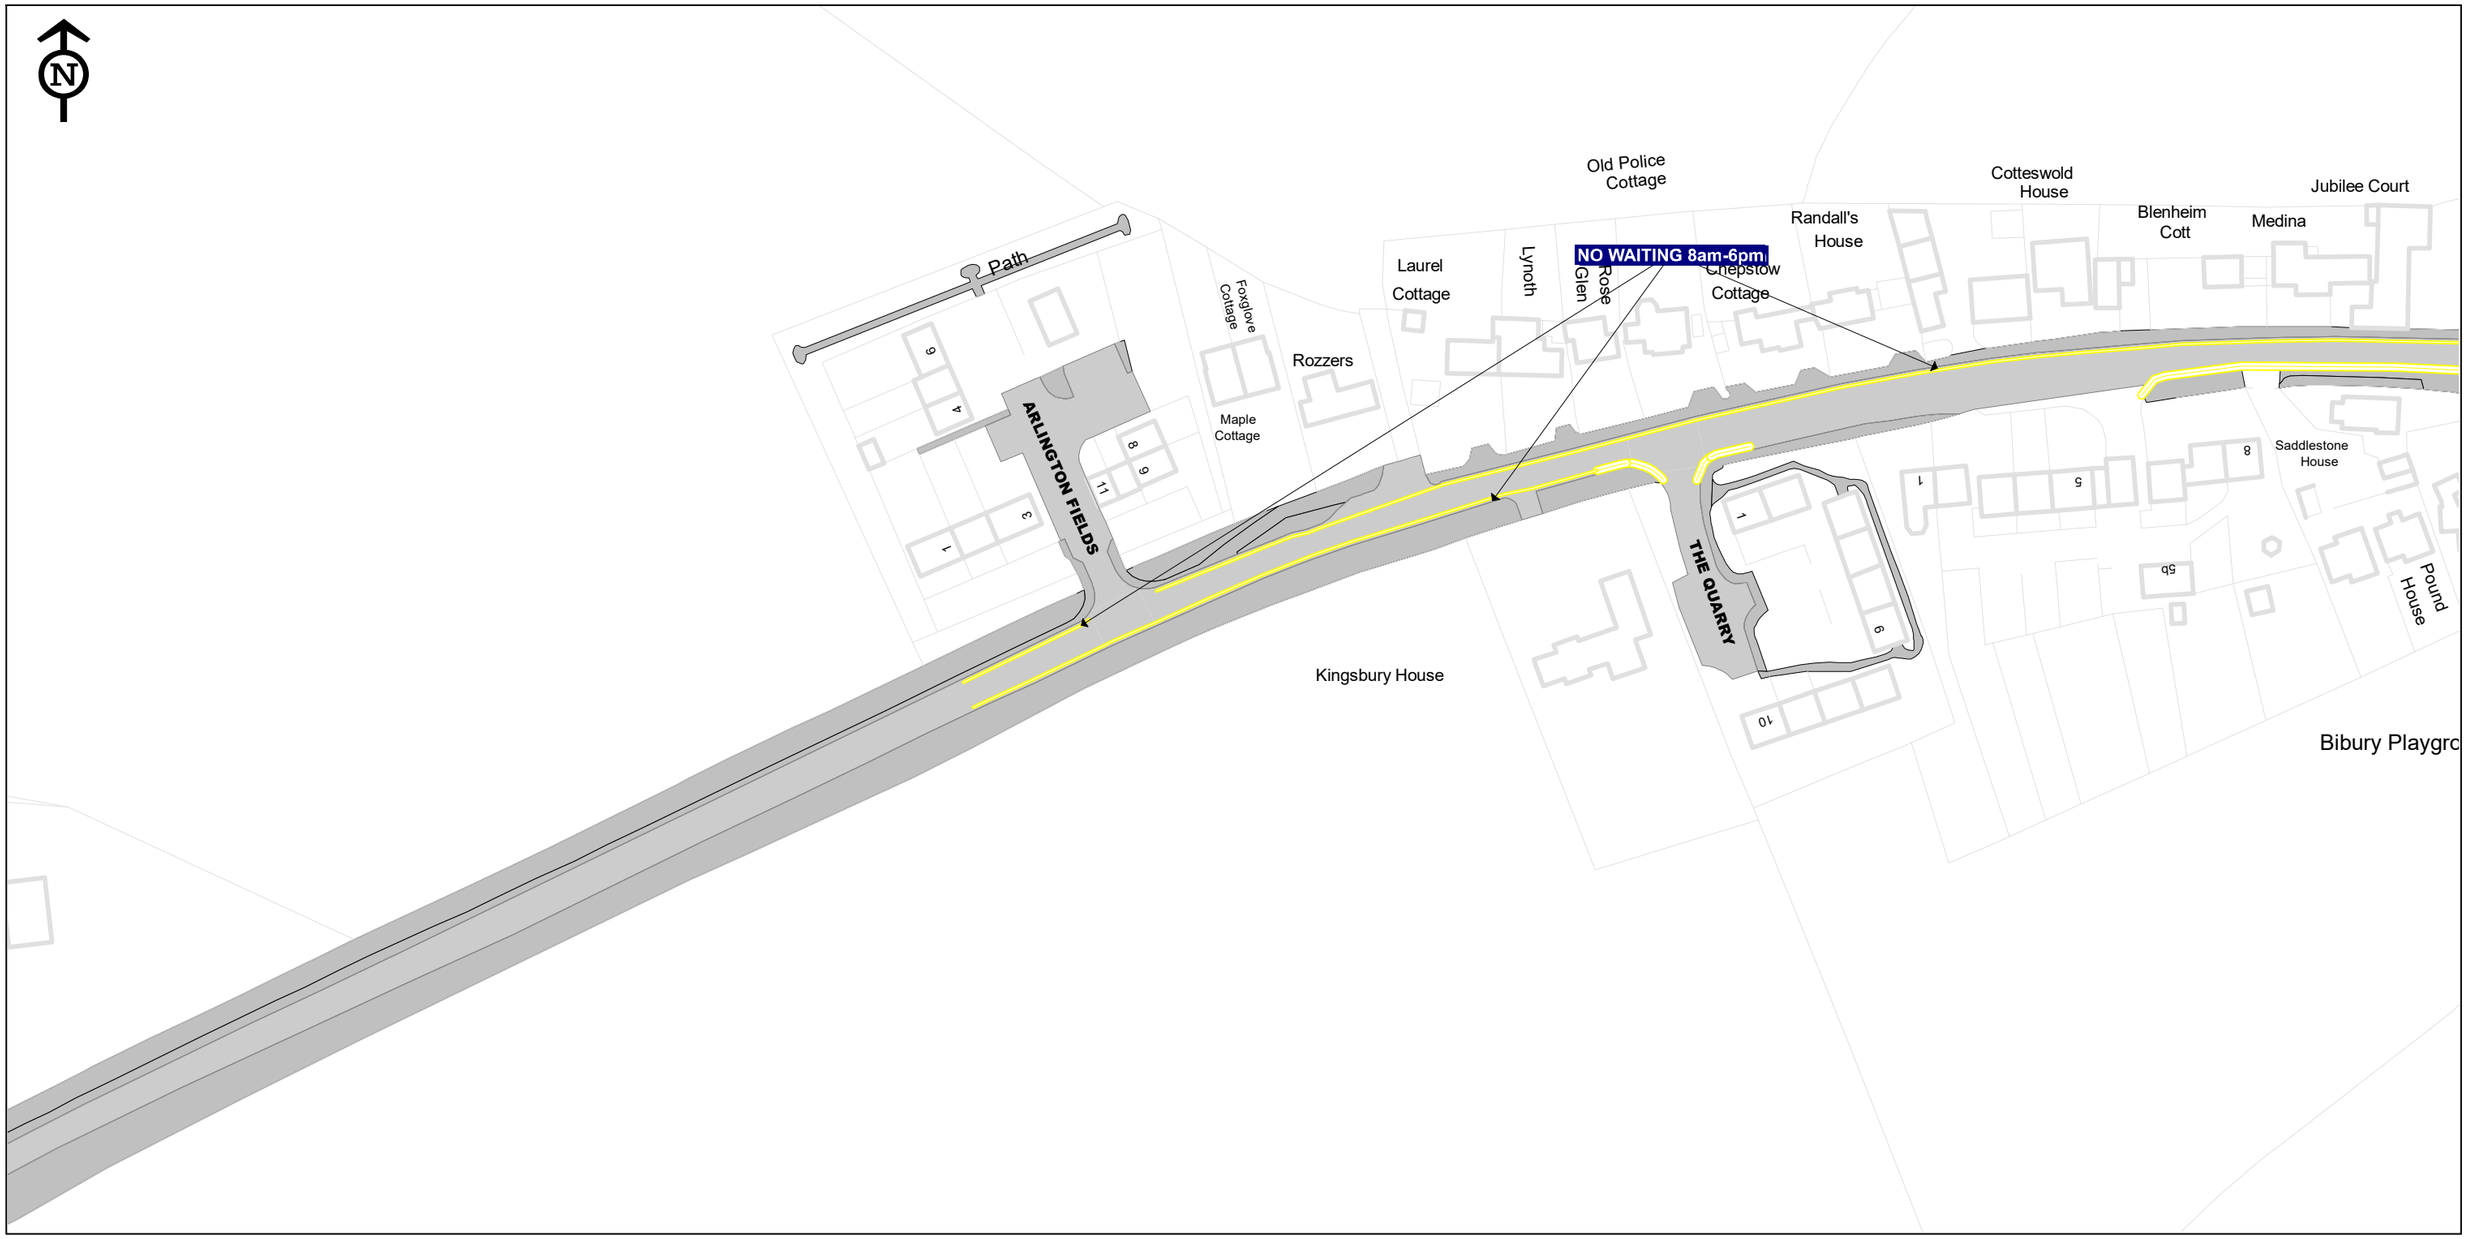

SCALE - 1 : 1250 at A3 size

Key to Restriction Types Displayed


NO WAITING AT ANY TIME

EXPERIMENTAL ITEM

CONFIRMED ITEM

Gloucestershire County Council
Shire Hall
Bearland
Gloucester
GL1 2TH

N

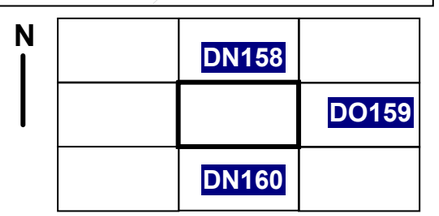


© Crown Copyright and database rights
Gloucestershire County Council
You are not permitted to copy, sub-license, distribute or sell any of this datato third parties in any form.

PM AREA CODE: DO157

Gloucestershire County Council On Street Parking Order 2017

Sheet Revision Number: 2

Sheet Active From: 01/08/2024

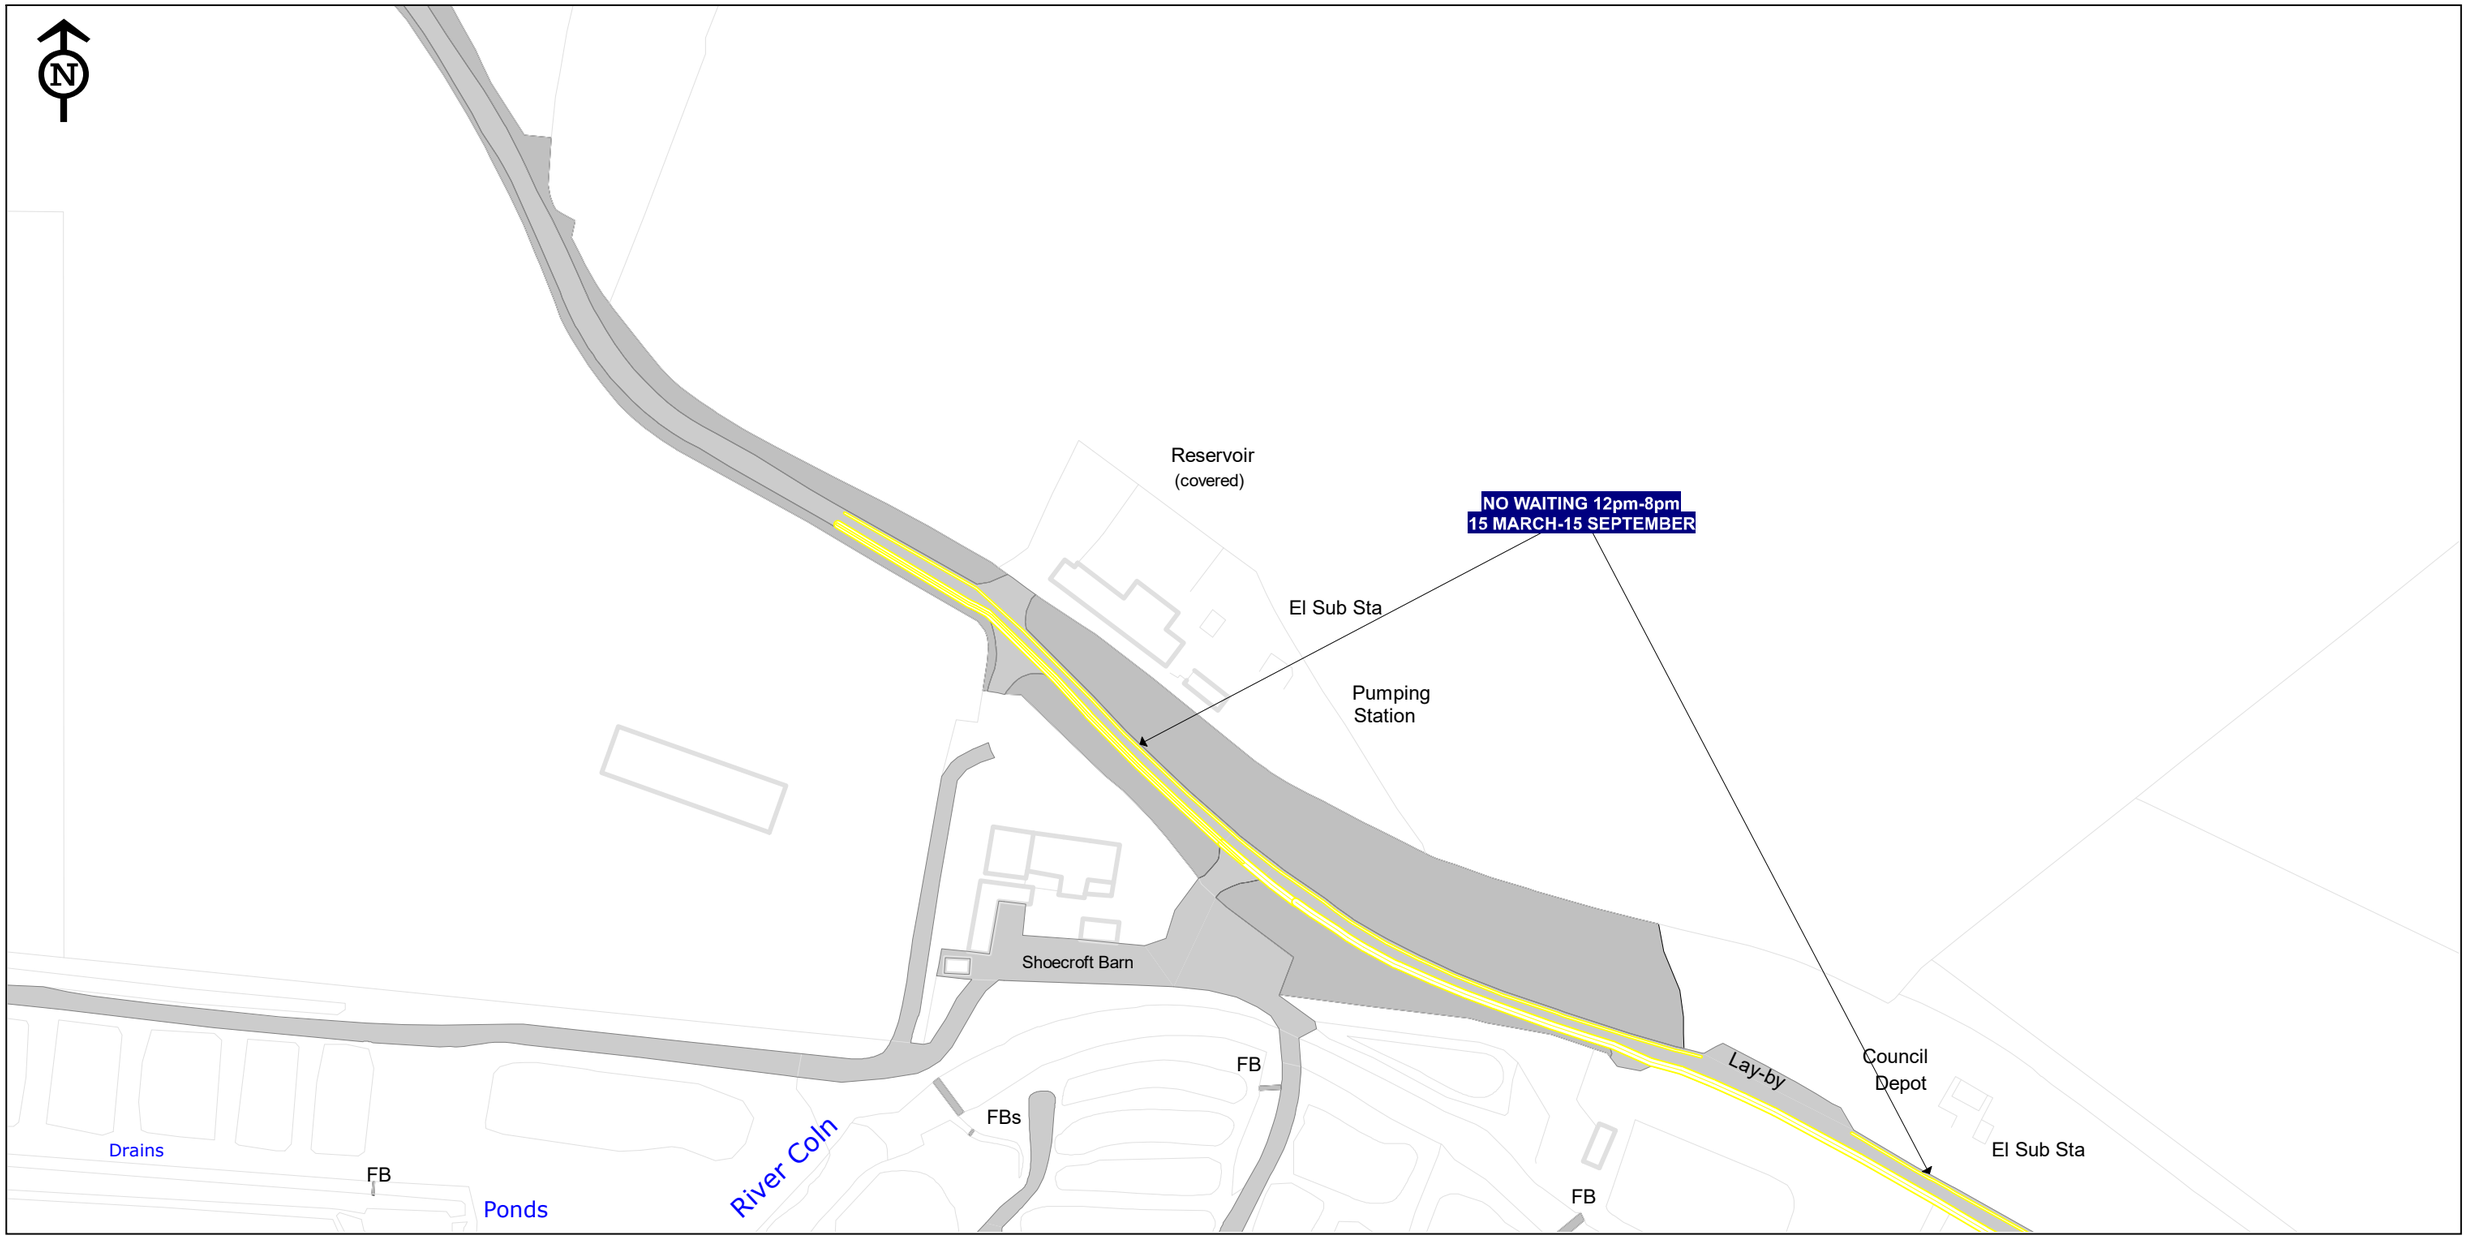

SCALE - 1 : 1250 at A3 size

Key to Restriction Types Displayed

NO WAITING AT ANY TIME

EXPERIMENTAL ITEM

CONFIRMED ITEM

Gloucestershire County Council
Shire Hall
Bearland
Gloucester
GL1 2TH

N

DN157		DP157
	DO158	


© Crown Copyright and database rights
Gloucestershire County Council
You are not permitted to copy, sub-license, distribute or sell any of this datato third parties in any form.

PM AREA CODE: DO158

Gloucestershire County Council On Street Parking Order 2017

Sheet Revision Number: 3

Sheet Active From: 18/05/2026

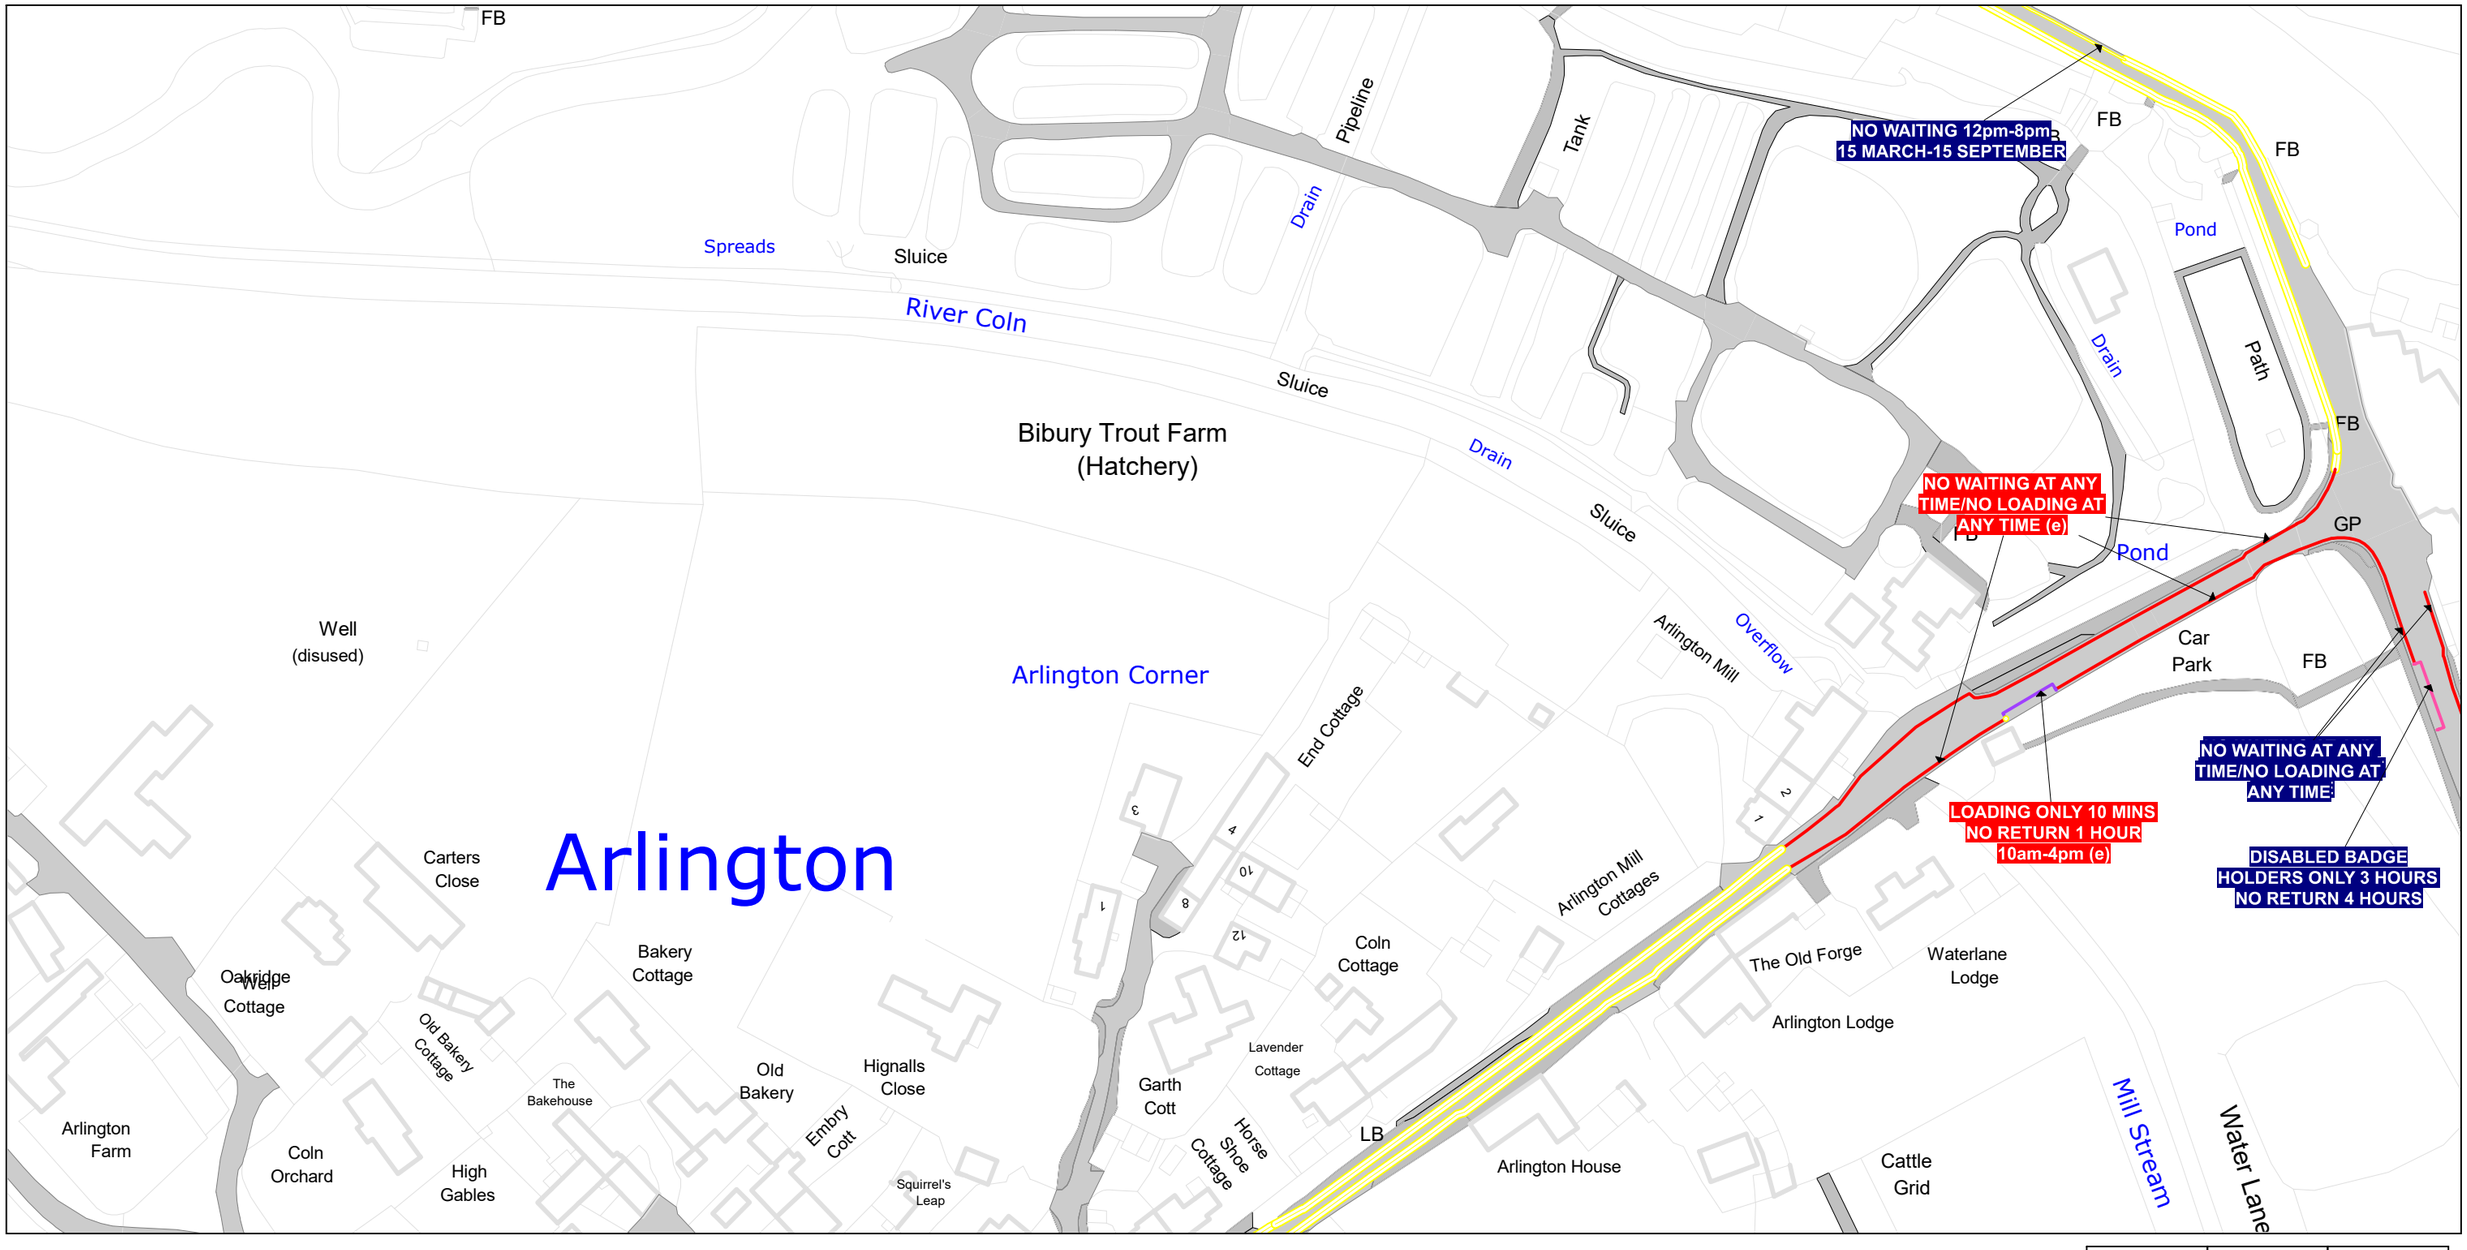

SCALE - 1 : 1250 at A3 size

Key to Restriction Types Displayed

NO WAITING AT ANY TIME

NO WAITING AT ANY TIME (experimental)

CONFIRMED ITEM

EXPERIMENTAL ITEM

Gloucestershire County Council
Shire Hall
Bearland
Gloucester
GL1 2TH

N

	DO157	
DN158		DP158
	DO159	

© Crown Copyright and database rights 2026. Ordnance Survey AC0000850000 L/N:100019134

You are not permitted to copy, sub-license, distribute or sell any of this datato third parties in any form.

PM AREA CODE: DP158

Gloucestershire County Council On Street Parking Order 2017

Sheet Revision Number: 2

Sheet Active From: 01/08/2024



SCALE - 1 : 1250 at A3 size

Key to Restriction Types Displayed

NO WAITING AT ANY TIME

EXPERIMENTAL ITEM

CONFIRMED ITEM

Gloucestershire County Council
Shire Hall
Bearland
Gloucester
GL1 2TH

N

	DP157	
DO158		DQ158
	DP159	


© Crown Copyright and database rights
Gloucestershire County Council
You are not permitted to copy, sub-license, distribute or sell any of this datato third parties in any form.

PM AREA CODE: DP159

Gloucestershire County Council On Street Parking Order 2017

Sheet Revision Number: 2

Sheet Active From: 01/08/2024

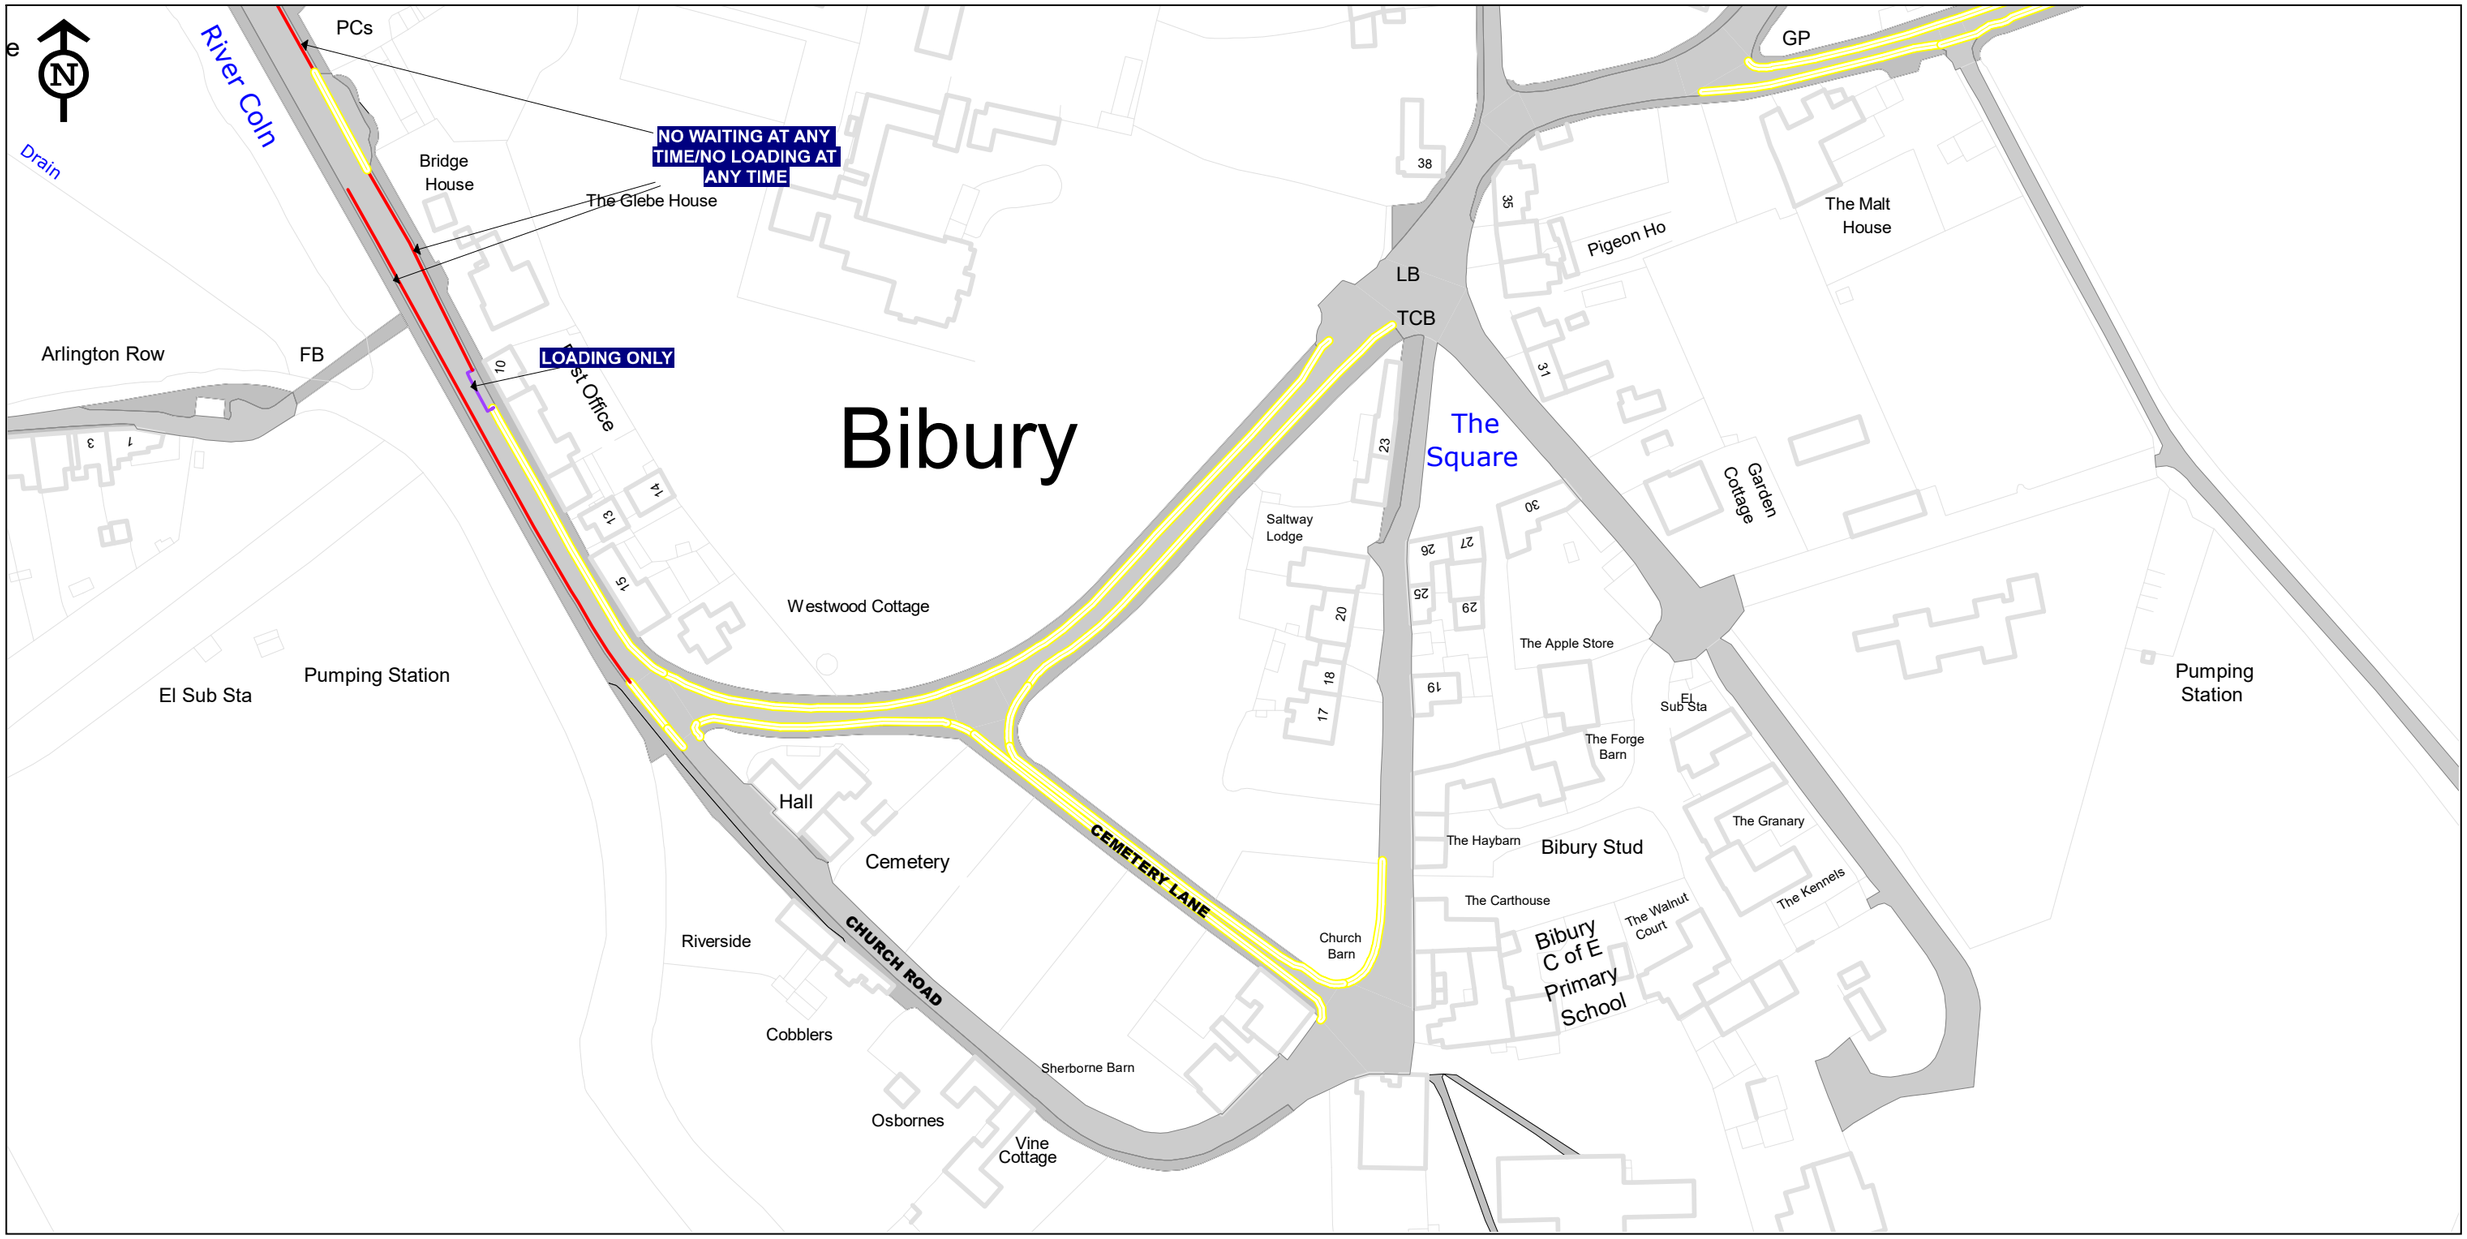

SCALE - 1 : 1250 at A3 size

Key to Restriction Types Displayed

NO WAITING AT ANY TIME

EXPERIMENTAL ITEM

CONFIRMED ITEM

Gloucestershire County Council
Shire Hall
Bearland
Gloucester
GL1 2TH

N

	DP158	
DO159		DQ159

© Crown Copyright and database rights
Gloucestershire County Council
You are not permitted to copy, sub-license, distribute or sell any of this datato third parties in any form.

PM AREA CODE: DQ158

Gloucestershire County Council On Street Parking Order 2017

Sheet Revision Number: 1

Sheet Active From: 01/08/2024



SCALE - 1 : 1250 at A3 size

Key to Restriction Types Displayed

NO WAITING AT ANY TIME

EXPERIMENTAL ITEM

CONFIRMED ITEM

Gloucestershire County Council
Shire Hall
Bearland
Gloucester
GL1 2TH

N

	DQ157	
DP158		
	DQ159	

© Crown Copyright and database rights
Gloucestershire County Council
You are not permitted to copy, sub-license, distribute or sell any of this datato third parties in any form.