KEY:

EXISTING PEDESTRIANISED ZONE WITH LOADING ONLY TRAFFIC RESTRICTIONS. IMPROVEMENTS TO THIS AREA TO ASSIST MOBILITY OR VISUALLY IMPAIRED PEDESTRIANS ARE BEING CONSIDERED. THE CURRENT PROPOSAL IS TO INSTALL AN 800mm WIDE STRIP OF CORDUROY PAVING SIMILAR TO IMAGE BELOW, AT LEAST 2m FROM THE BUILDING LINE ON EACH SIDE, TO PROVIDE A SAFER AREA FOR PEDESTRIANS AWAY FROM CYCLISTS THAT ARE LIKELY TO STICK TO THE CENTRAL CARRIAGEWAY AREA.

NOTES:

1. ALL DIMENSIONS ARE IN METRES UNLESS OTHERWISE STATED.

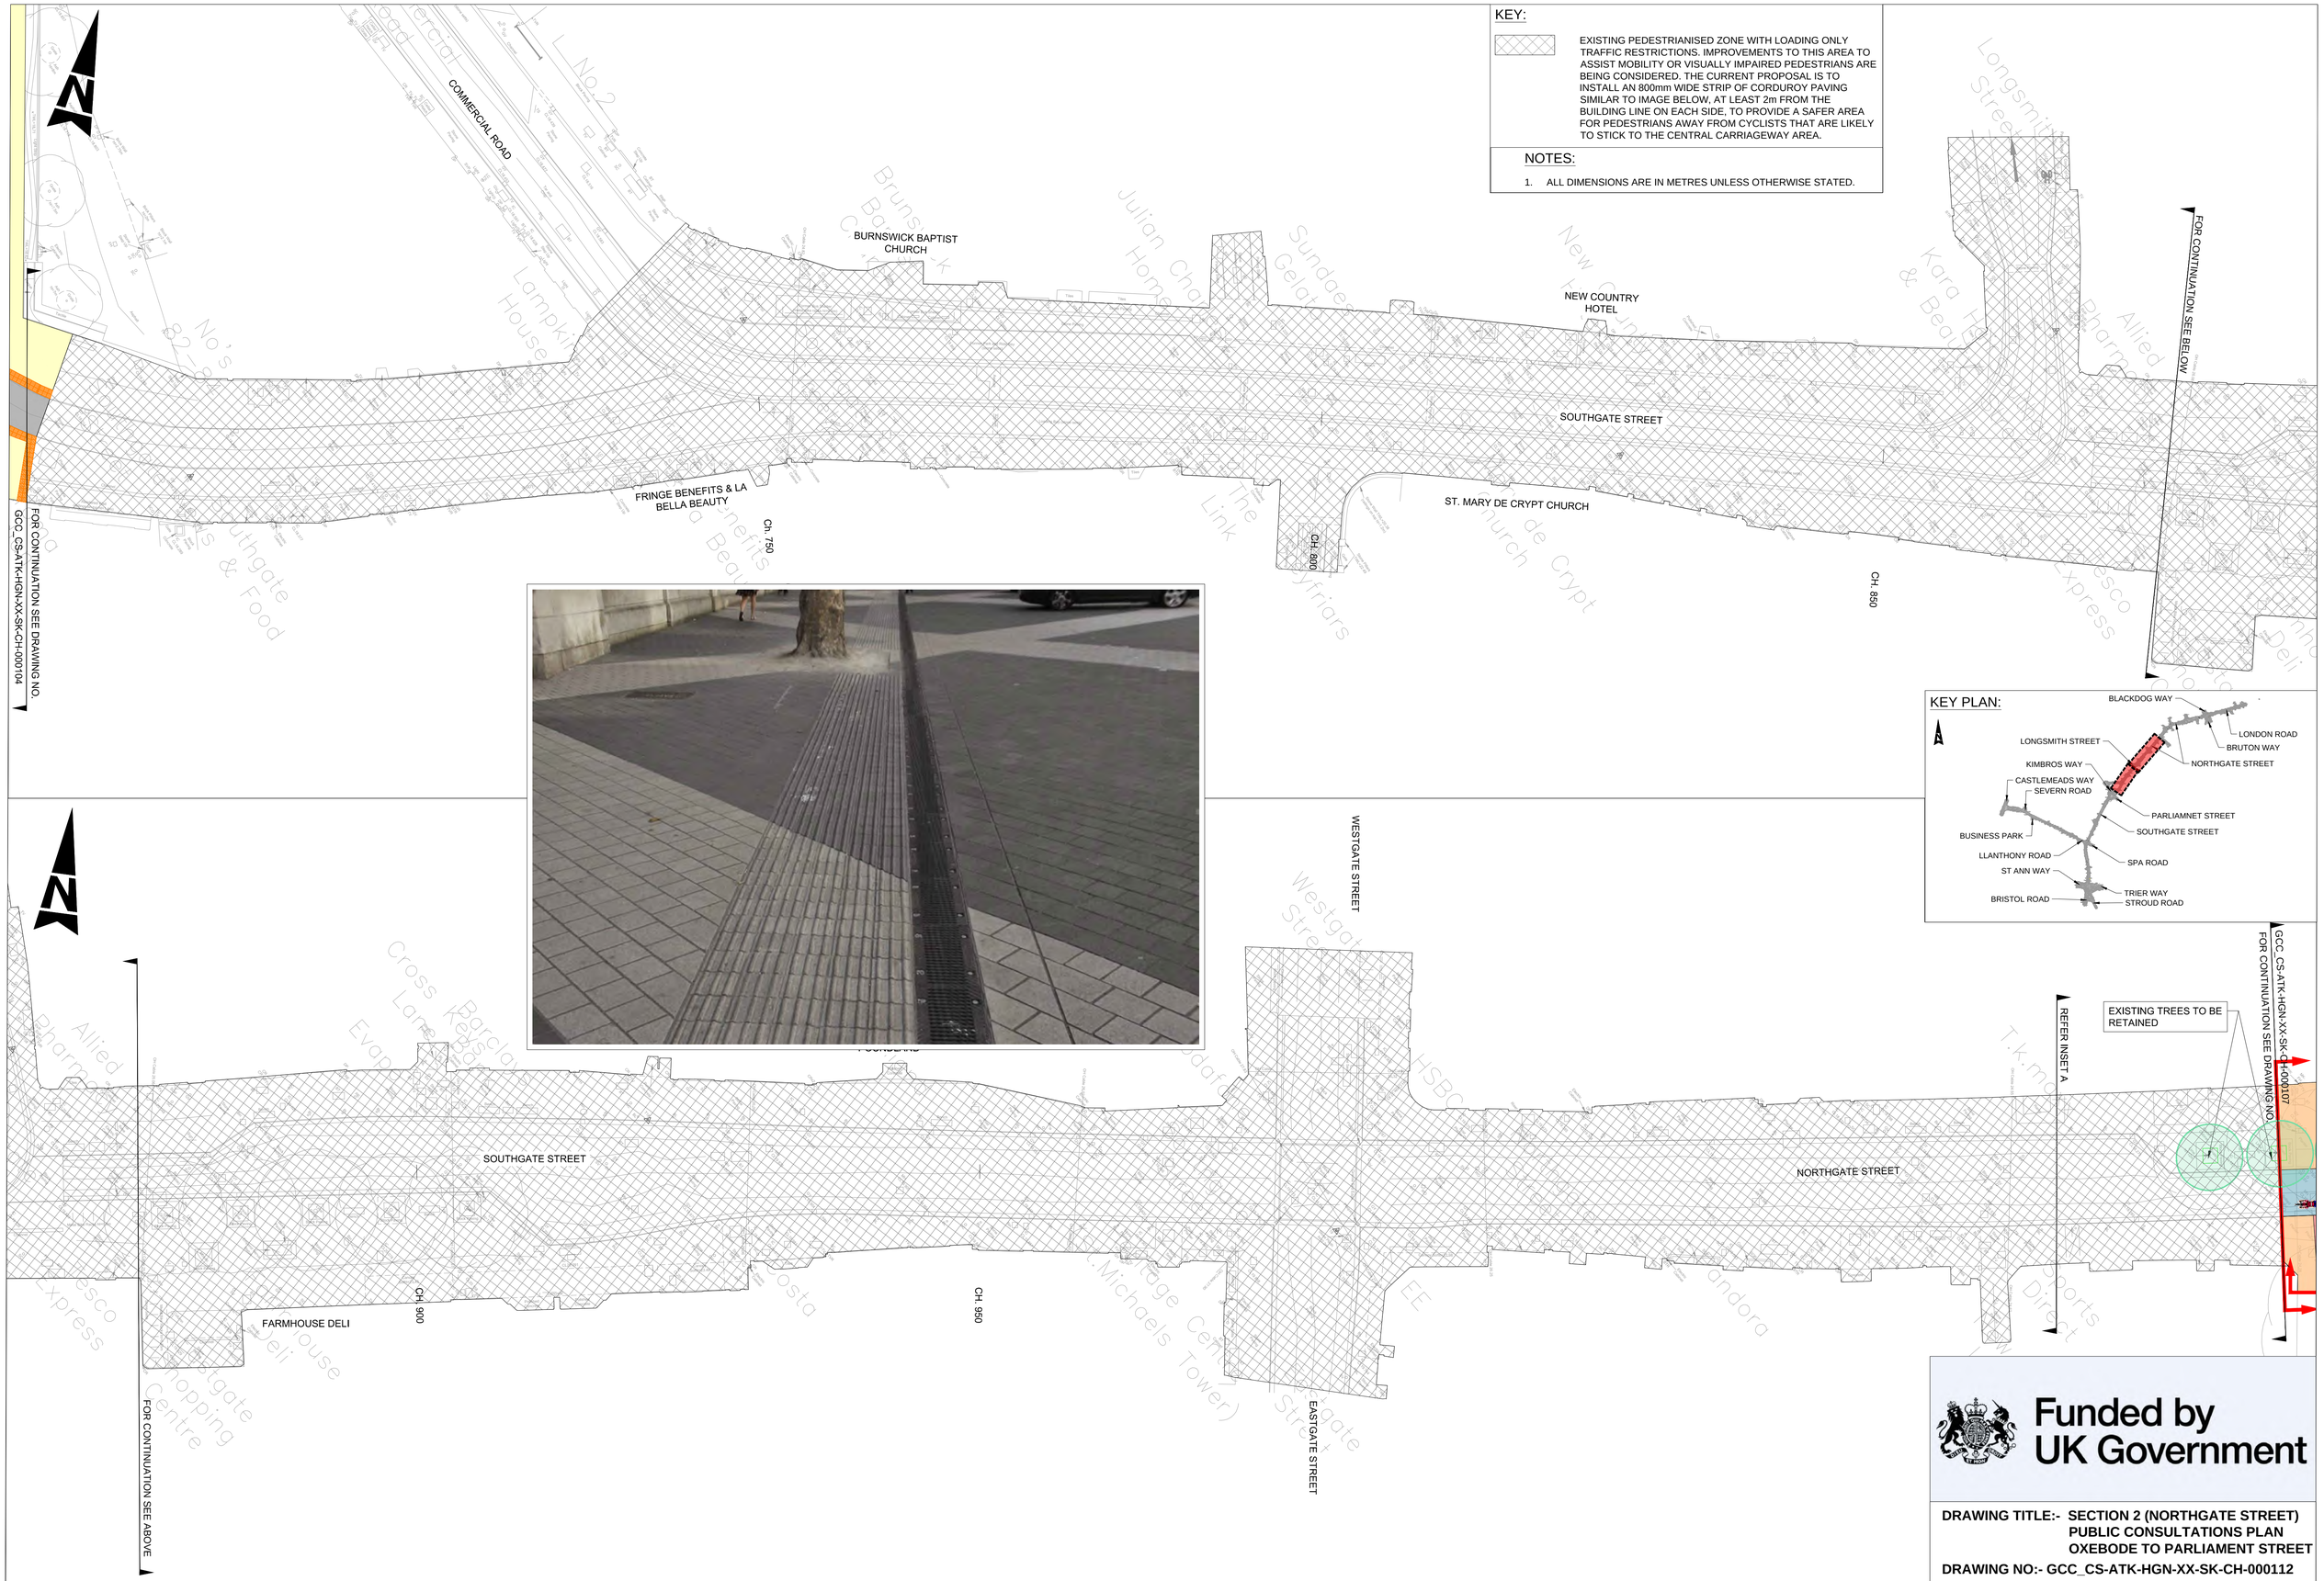

KEY PLAN:

Funded by UK Government

DRAWING TITLE:- SECTION 2 (NORTHGATE STREET) PUBLIC CONSULTATIONS PLAN OXEBODE TO PARLIAMENT STREET

DRAWING NO:- GCC_CS-ATK-HGN-XX-SK-CH-000112

SCALE 1:250

REVISION NO. P01.1