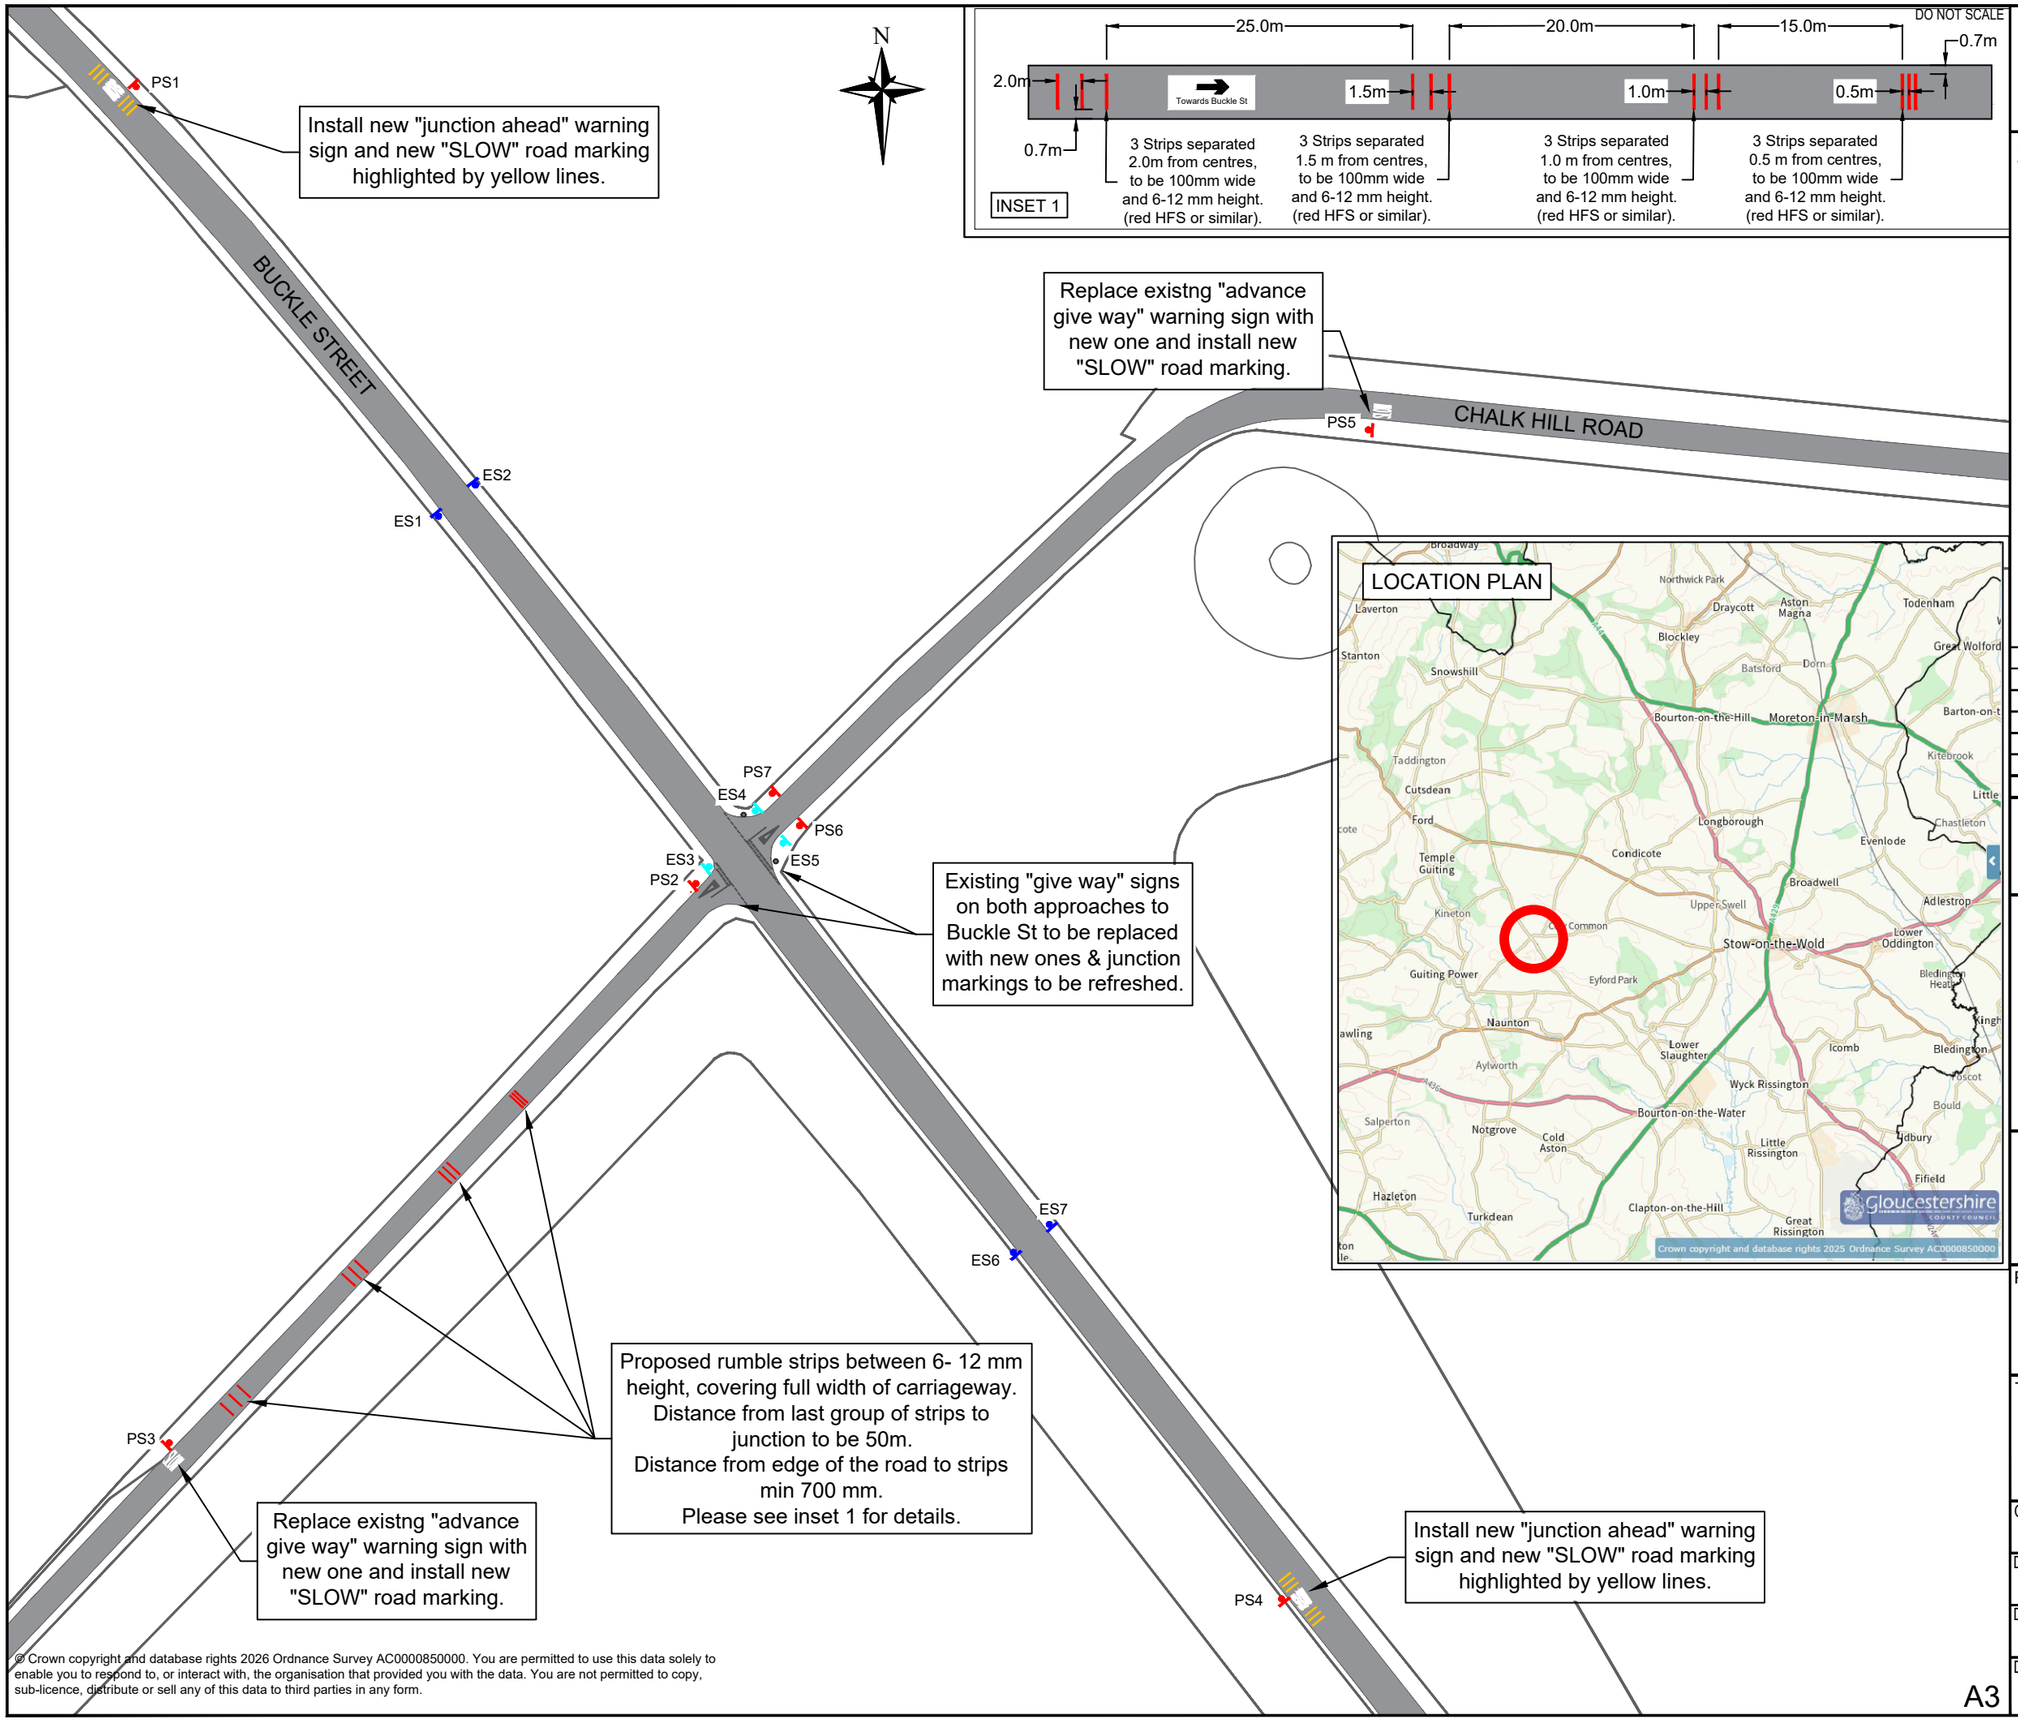


© Crown copyright and database rights 2026 Ordnance Survey AC0000850000. You are permitted to use this data solely to enable you to respond to, or interact with, the organisation that provided you with the data. You are not permitted to copy, sub-licence, distribute or sell any of this data to third parties in any form.

This document is issued for the party which commissioned it and for specific purposes connected with the captioned project only. It should not be relied upon by any other party or used for any other purpose. We accept no responsibility for the consequences of this document being relied upon by any other party, or being used for any other purpose, or containing any error or omission which is due to an error or omission in data supplied to us by other parties.

## NOTES:

1. This drawing is copyright protected and may not be reproduced in any form without permission from the Gloucestershire County Council.
2. Dimensions are in metres unless otherwise stated.
3. All measurements are approximate and will need to be confirmed on site.

KEY:

- Existing signs to remain.
- Existing signs to be removed.
- Proposed traffic signs
- Existing road markings to be refreshed.
- Proposed road markings.

| Rev. | Description | App. | Date |
|---|---|---|---|
| | | | |

Gloucestershire COUNTY COUNCIL

PROJECT PHASE STATUS: **FEASIBILITY DESIGN**

**Drawing Content Status:**
FEASIBILITY WORK IN PROGRESS (ILLUSTRATIVE ONLY)

**Suitable For:**
CONSULTATION, ROAD SAFETY AUDIT RSA-1, STATUTORY UNDERTAKER C3 ESTIMATES, OPTION ASSESSMENT, PROJECT FUNDING BIDS

**PROJECT PROGRESS:**

Traffic Engineering,
Gloucestershire County Council,
Shire Hall,
Gloucester,
GL1 2TG

Project:
4460 Buckle St to Nosehill Farm

Title:
General arrangement
Statutory Consultation Drawing.
(Sheet 1 of 1)

| Original scale | Scheme No. |
|---|---|
| 1:1000 | 4460 |

| Drawn/Prepared by | Checked by | Approved by |
|---|---|---|
| APC | HN | OI |
| **Drawn/Prepared date** | **Checked date** | **Approved date** |
| 07/01/26 | 08/01/26 | 16/01/26 |

| Drawing No. | Revision |
|---|---|
| 4460-TRO-100-001 | - |

A3