



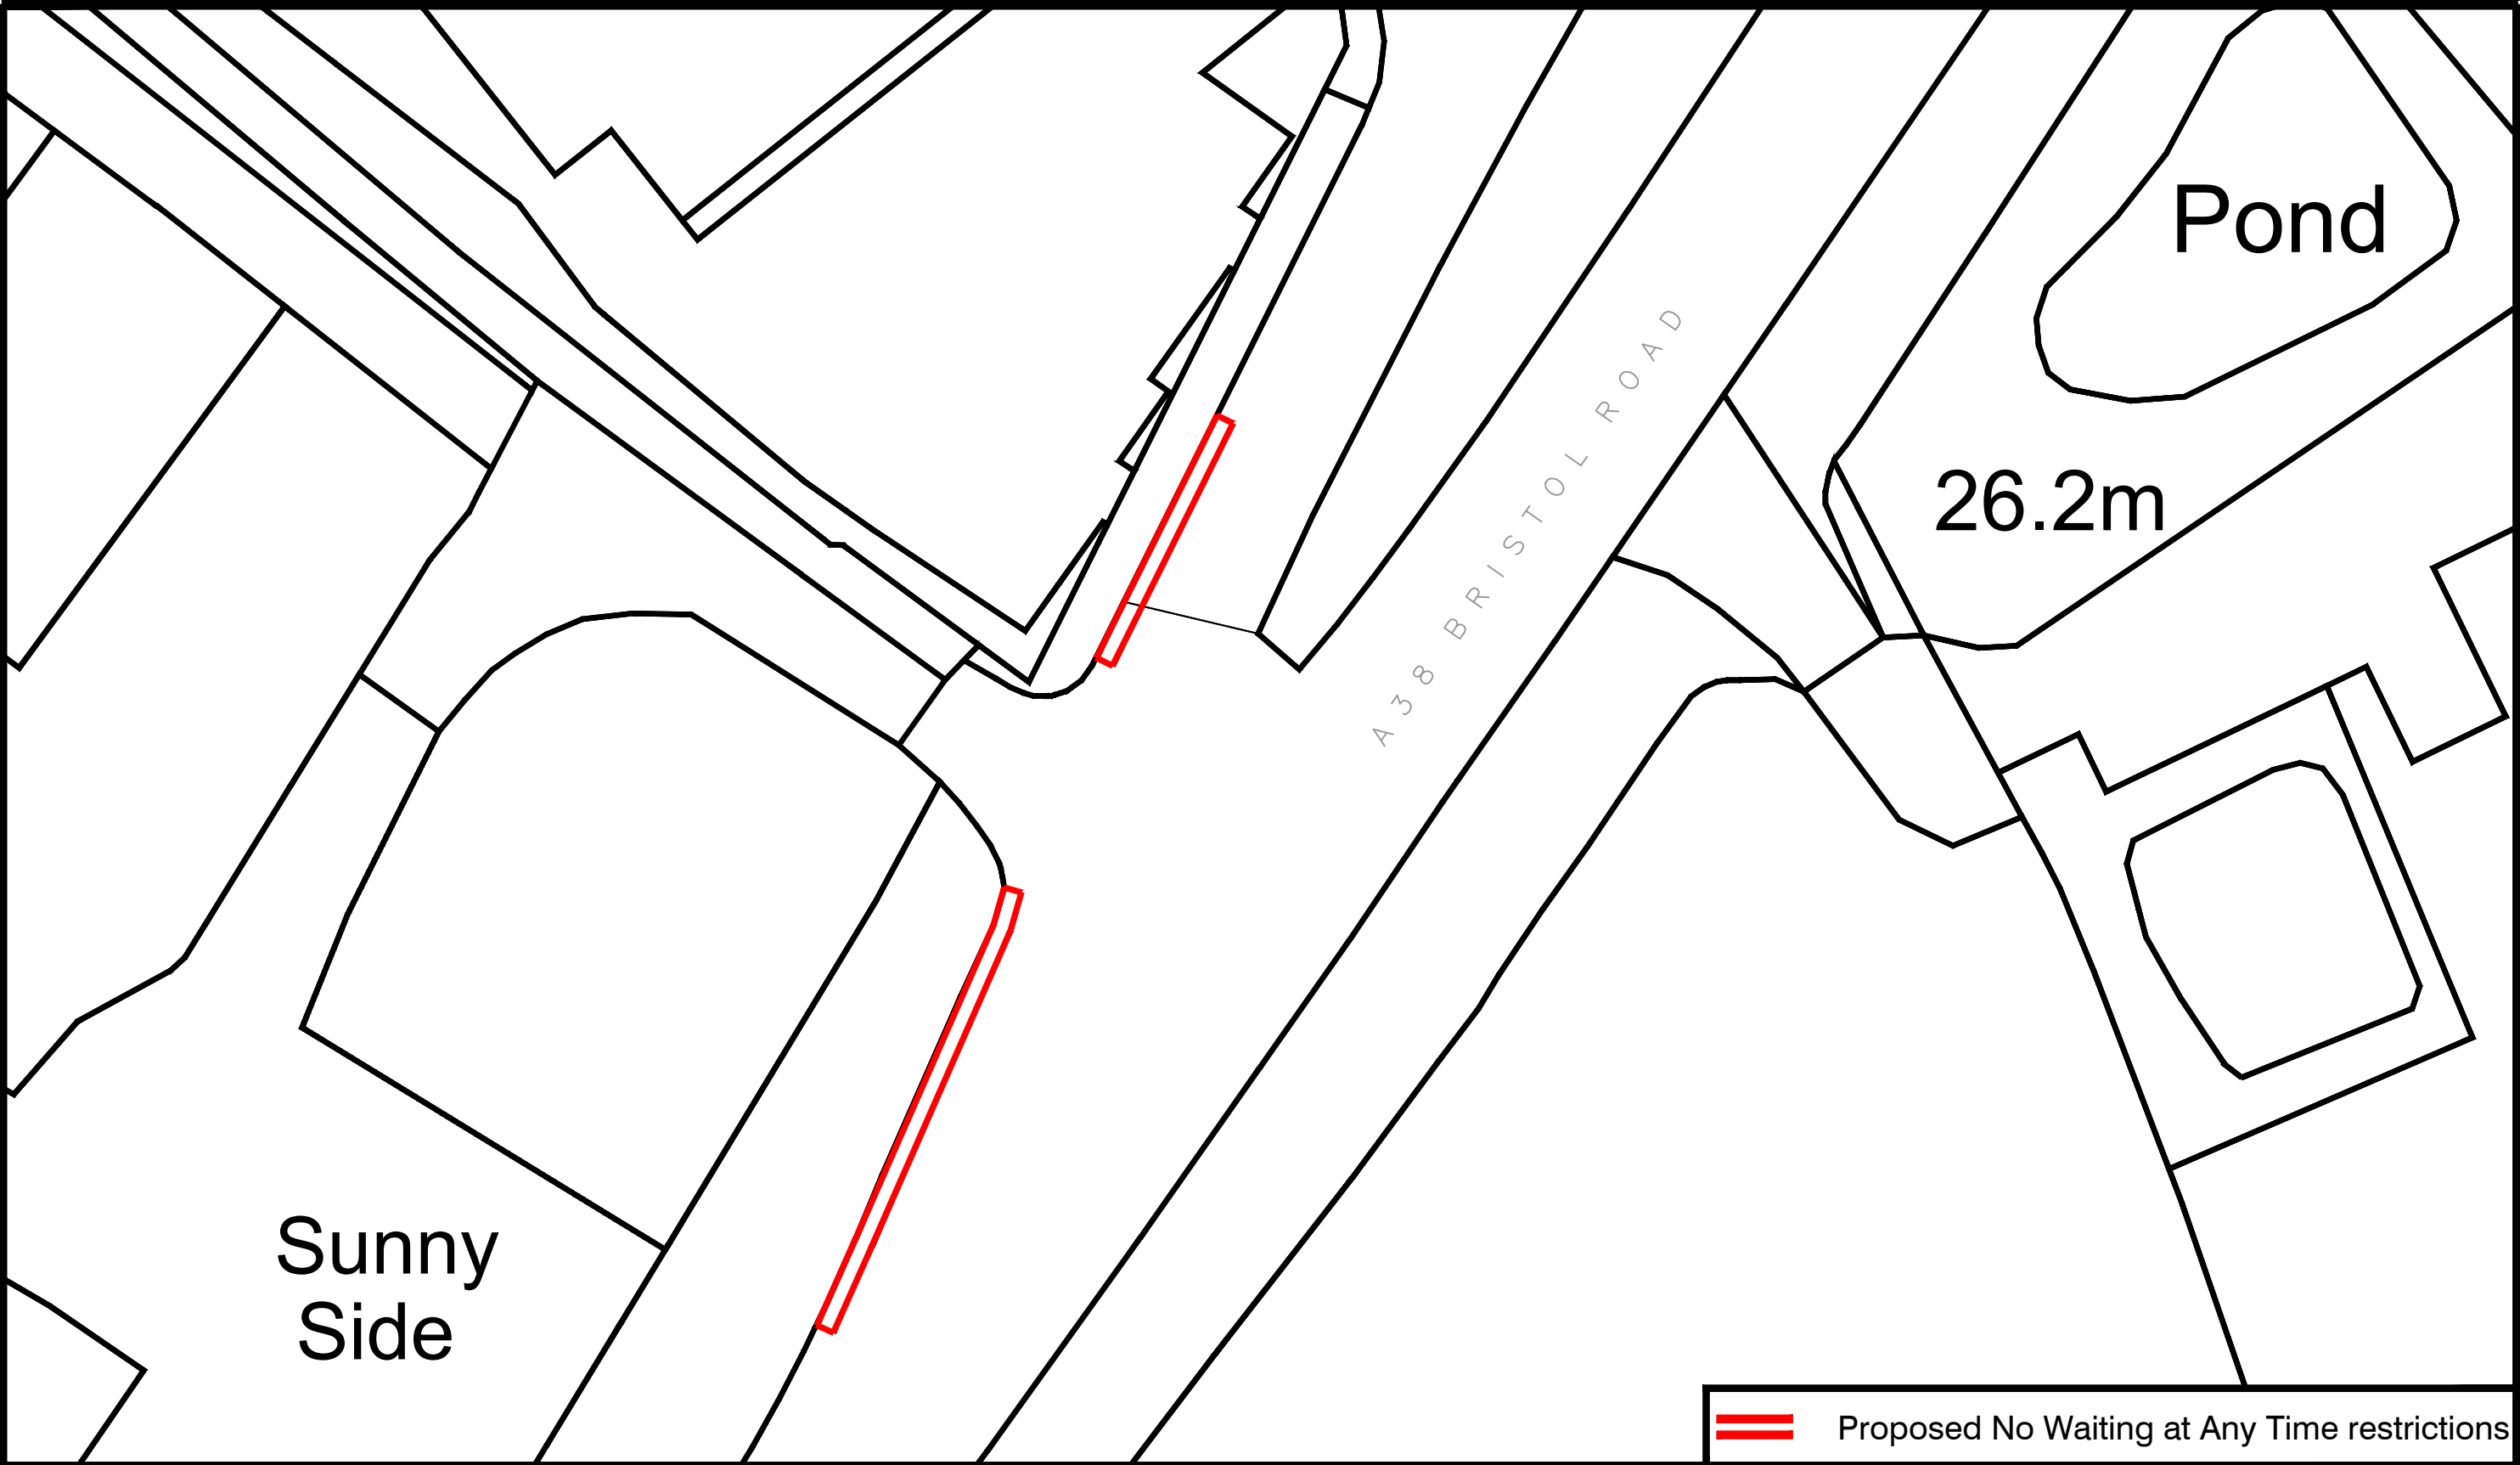

 Proposed No Waiting at Any Time restrictions

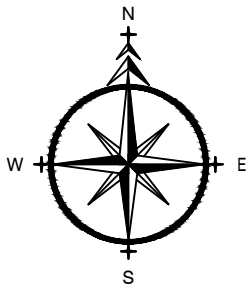

ADL House,
The Oaklands Business
Park
Yate, Bristol,
BS37 5NA

01454 332100
info@adltraffic.co.uk

NOTES

1. PRELIMINARY DESIGN PROVIDED FOR ILLUSTRATIVE PURPOSES ONLY. ALL DETAILS ARE SUBJECT TO INCLUDING CHECKING STATUTORY SERVICE APPARATUS.
 2. DO NOT SCALE FROM THIS DRAWING.
 3. BACKGROUND PLAN IS BASED UPON A DIGITAL OSBASE.
 4. ALL DETAILS TO BE CONFIRMED ON SITE AND ON A TOPOGRAPHICAL SURVEY.
 5. ALL TRACKS ASSUME GRADIENTS AND CAMBERS DO NOT EXCEED 1:60 AND 1:40 RESPECTIVELY OTHERWISE VEHICLE MANOEUVRABILITY MAY BE AFFECTED.
 6. ALL LAND OWNERSHIP DETAILS, EXTENT OF ADOPTED HIGHWAY AND RIGHTS OF WAY TO BE CONFIRMED.
 7. ASSUMES ALL LANDSCAPING CAN BE ALTERED AND NO TREES ARE SUBJECT TO TPO.
- © Crown Copyright and database rights 2026, Ordnance Survey AC0000850000
You are not permitted to copy, sub-license, distribute or sell any of this data to third parties in any form

AMENDMENTS

REF.	DATE	DESCRIPTION

ADL Job No. 5227-140

Project Sunnyside Cam			
Title Proposed Waiting Restrictions			
Date June 2026		Drawn LO	
Checked WC	Date	Approved TH	Date
Scale NTS @ A3	Drg No. 5227-140		Rev.