NOTES:

1. ALL DIMENSIONS ARE IN METRES UNLESS OTHERWISE STATED.
2. IT HAS BEEN IDENTIFIED THAT OS MAPPING IS INACCURATE IN SOME AREAS. THEREFORE TOPOGRAPHICAL SURVEY HAS BEEN USED FOR PRELIMINARY DESIGN.

KEY:

- EXISTING CARRIAGEWAY
- PROPOSED CARRIAGEWAY WIDENING
- PROPOSED FOOTWAY
- PROPOSED CYCLEWAY
- PROPOSED ROAD MARKINGS
- EXISTING VERGE
- PROPOSED VERGE
- PROPOSED SHARED USE
- PROPOSED SEGREGATION BUFFER
- PROPOSED RAMP
- PROPOSED EARTHWORK
- PROPOSED CORDUROY PAVING
- PROPOSED CORDUROY TRAMLINE AND LADDER PAVING
- PROPOSED P1 TERMINAL
- PROPOSED N2W1 SAFETY BARRIER
- PROPOSED FENCING
- PROPOSED HOOP BARRIER
- PROPOSED CRIB WALL
- PROPOSED GABION WALL
- TACTILE BLISTER PAVING 200X133X60 (BLACK COLOUR)
- PROPOSED SHEET PILE WITH 1.2M FENCE
- HIGHWAY SITE EXTENT

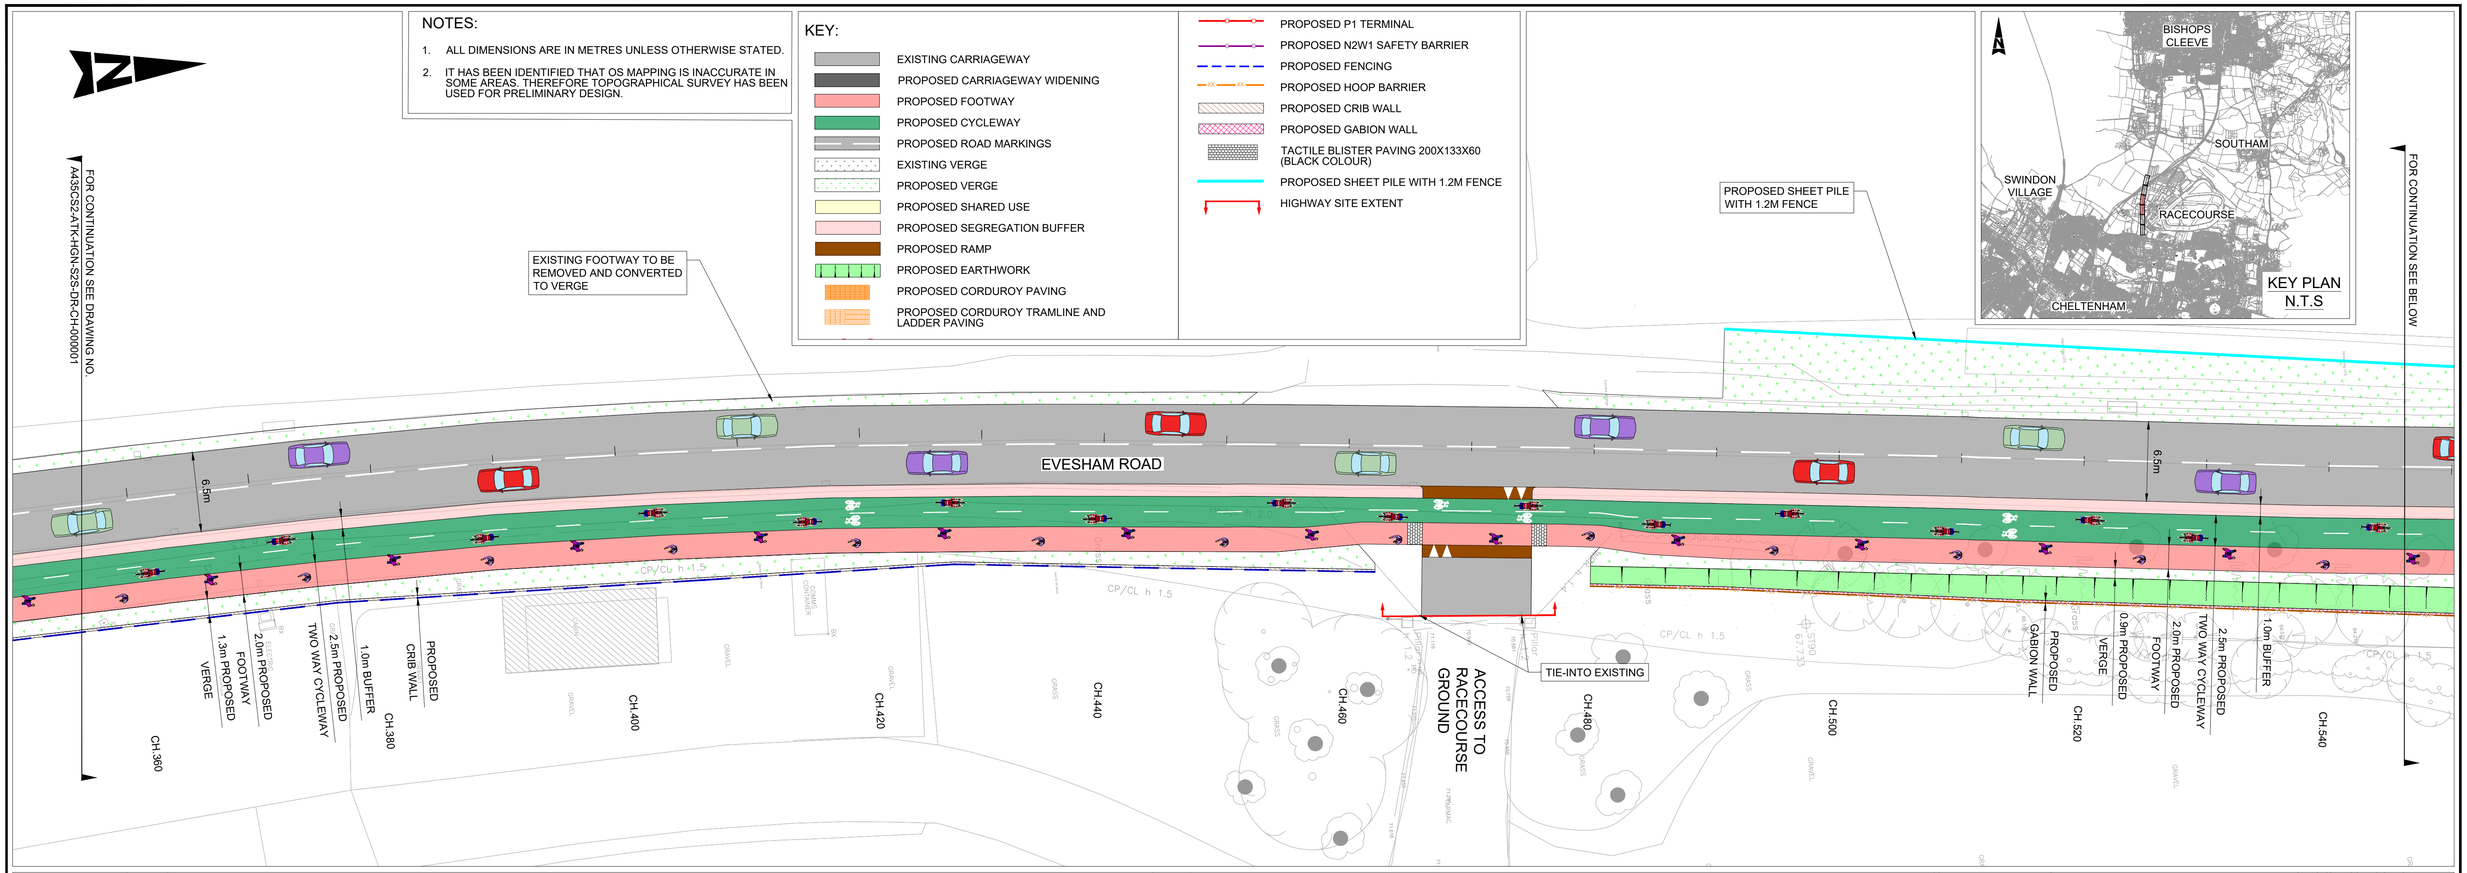

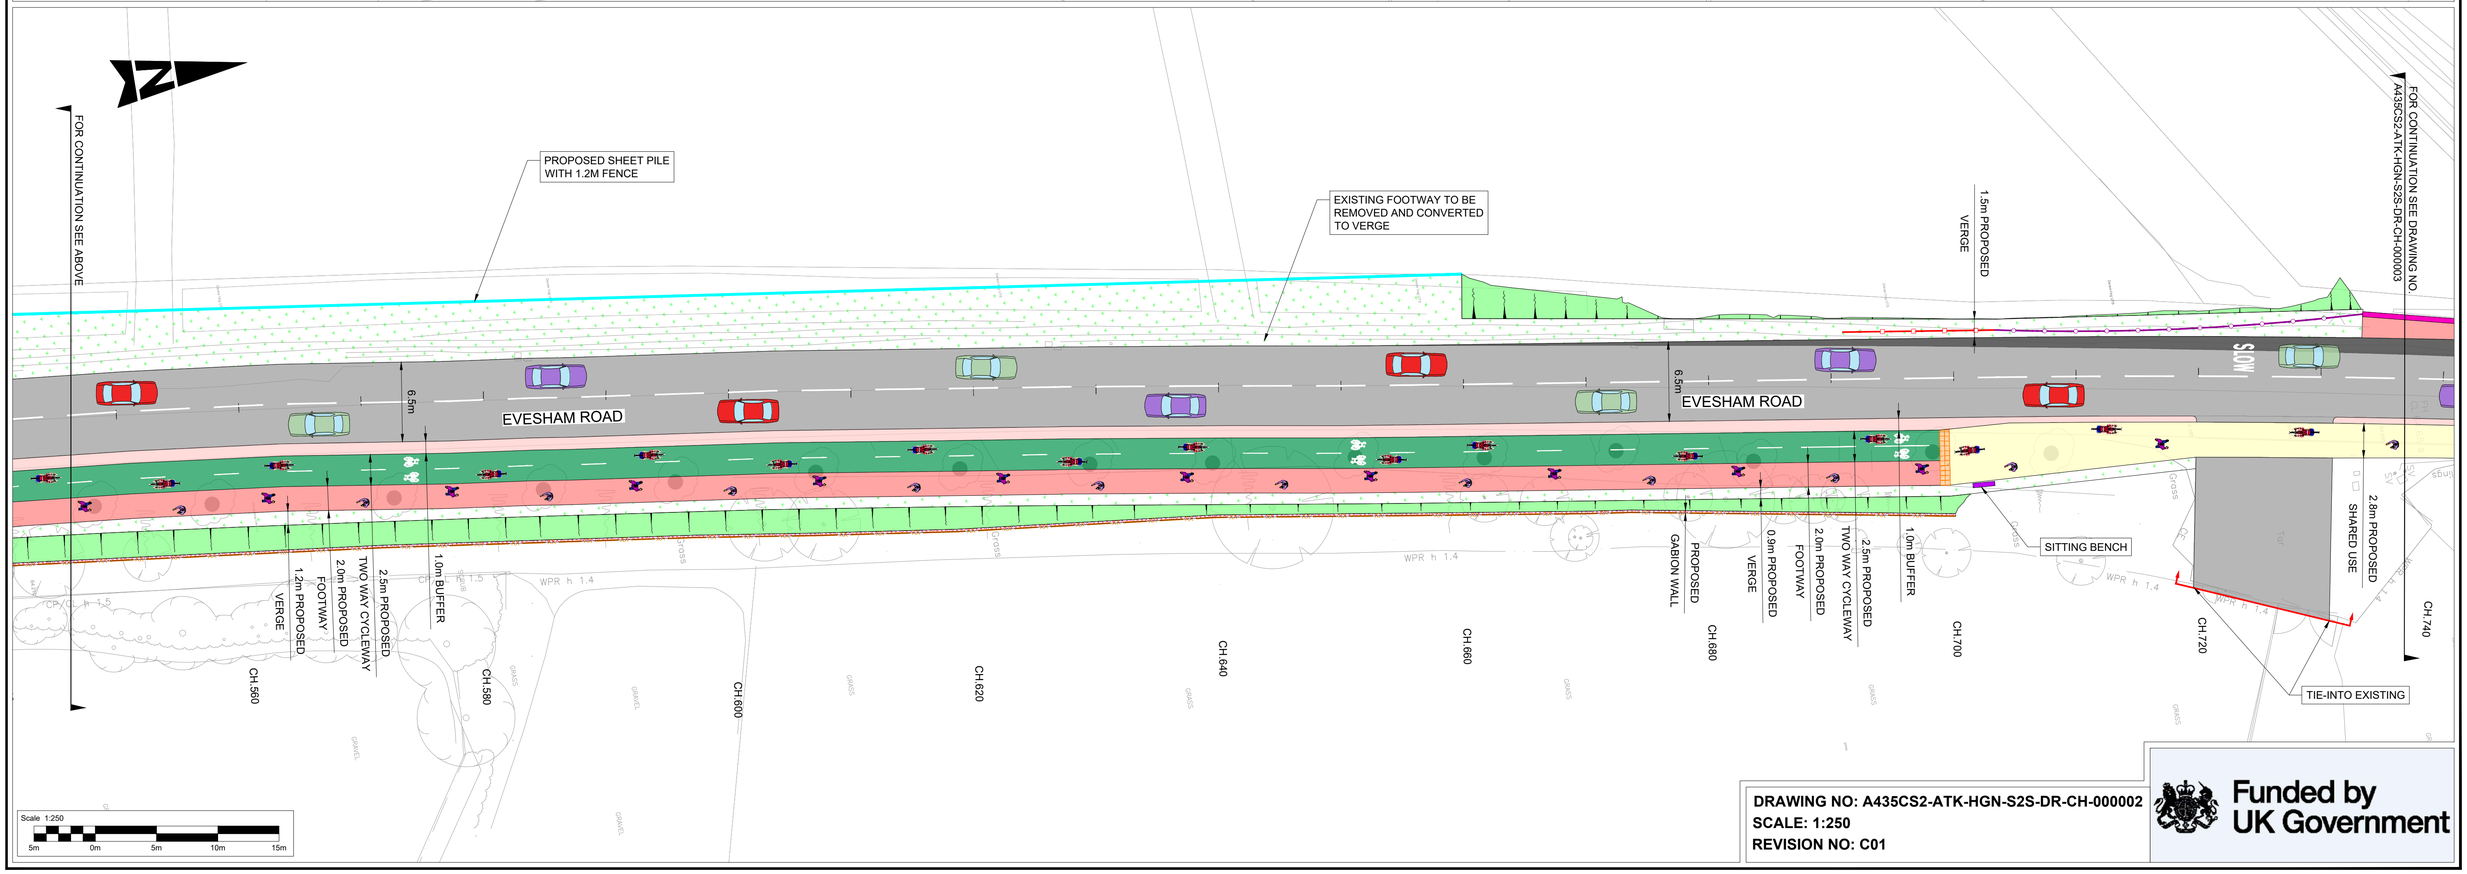

DRAWING NO: A435CS2-ATK-HGN-S2S-DR-CH-000002
SCALE: 1:250
REVISION NO: C01

Funded by UK Government