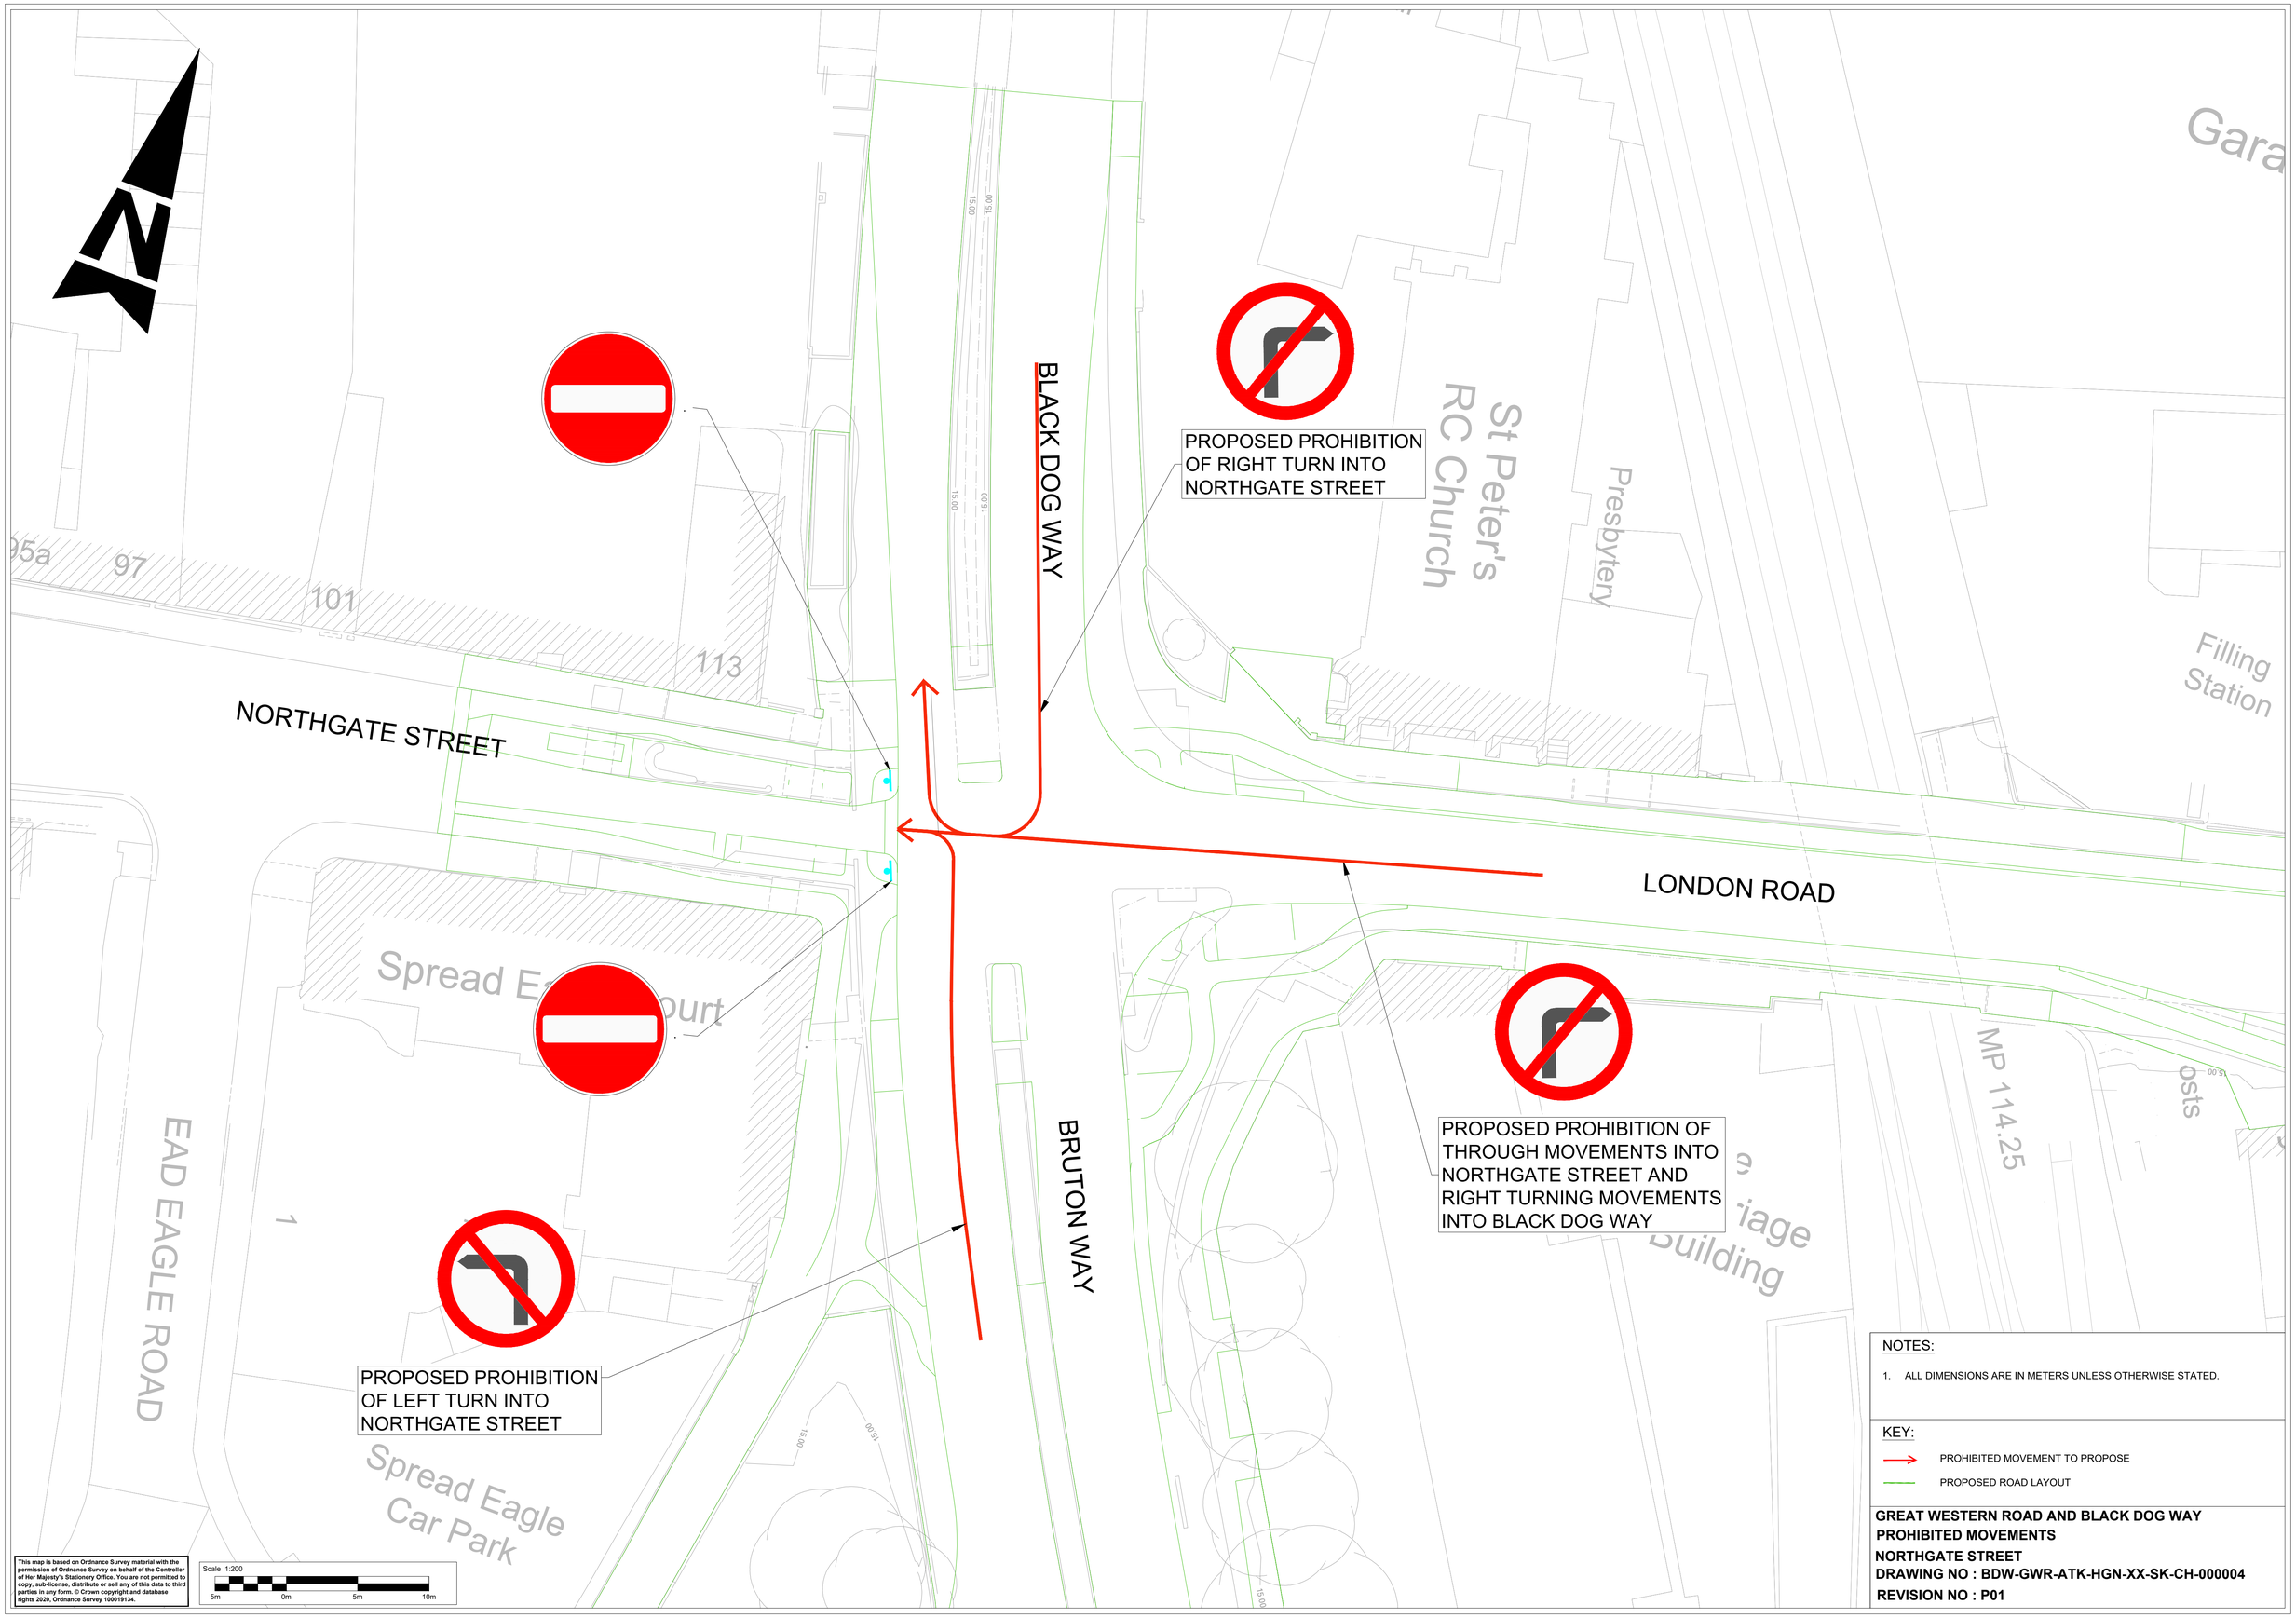

NOTES:

1. ALL DIMENSIONS ARE IN METERS UNLESS OTHERWISE STATED.

KEY:

PROHIBITED MOVEMENT TO PROPOSE

PROPOSED ROAD LAYOUT

GREAT WESTERN ROAD AND BLACK DOG WAY
PROHIBITED MOVEMENTS
NORTHGATE STREET
DRAWING NO : BDW-GWR-ATK-HGN-XX-SK-CH-000004
REVISION NO : P01