Proposed No Waiting at Any Time (Double Yellow Line) Restrictions

76
84
39
41
41y
41d
41e
41a
41g
41b
CHURCH ROAD
88
1
3
3a
3b
90
STOCKWELL GREEN
2
4
Stoneleigh
Sunnymea
Highmea
Va

N
W
E
S

ADL House,
The Oaklands Business Park
Yate, Bristol,
BS37 5NA


01454 332100
Cad@adltraffic.co.uk

NOTES
1. PRELIMINARY DESIGN PROVIDED FOR ILLUSTRATIVE PURPOSES ONLY. ALL DETAILS ARE SUBJECT TO INCLUDING CHECKING STATATORY SERVICE APPARATUS.
2. DO NOT SCALE FROM THIS DRAWING.
3. BACKGROUND PLAN IS BASED UPON A DIGITAL OSBASE.
4. ALL DETAILS TO BE CONFIRMED ON SITE AND ON A TOPOGRAPHICAL SURVEY.
5. ALL TRACKS ASSUME GRADIENTS AND CAMBERS DO NOT EXCEED 1:60 AND 1:40 RESPECTIVELY OTHERWISE VEHICLE MANOEUVRABILITY MAY BE AFFECTED.
6. ALL LAND OWNERSHIP DETAILS, EXTENT OF ADOPTED HIGHWAY AND RIGHTS OF WAY TO BE CONFIRMED.
7. ASSUMES ALL LANDSCAPING CAN BE ALTERED AND NO TREES ARE SUBJECT TO TPO.

© Copyright ADL Traffic and Highways Engineering Ltd

ADL Job No. 5227-125

Project	Stockwell Green Cinderford
Title	Proposed No Waiting at Any Time Restrictions
Date: June 2026	Drawn: WC
Checked: TH	Date: 26.06.26
Approved: TH	Date: 26.06.26
Scale: NTS@A3	Drg No.: 5227-125-001
Rev.: B	

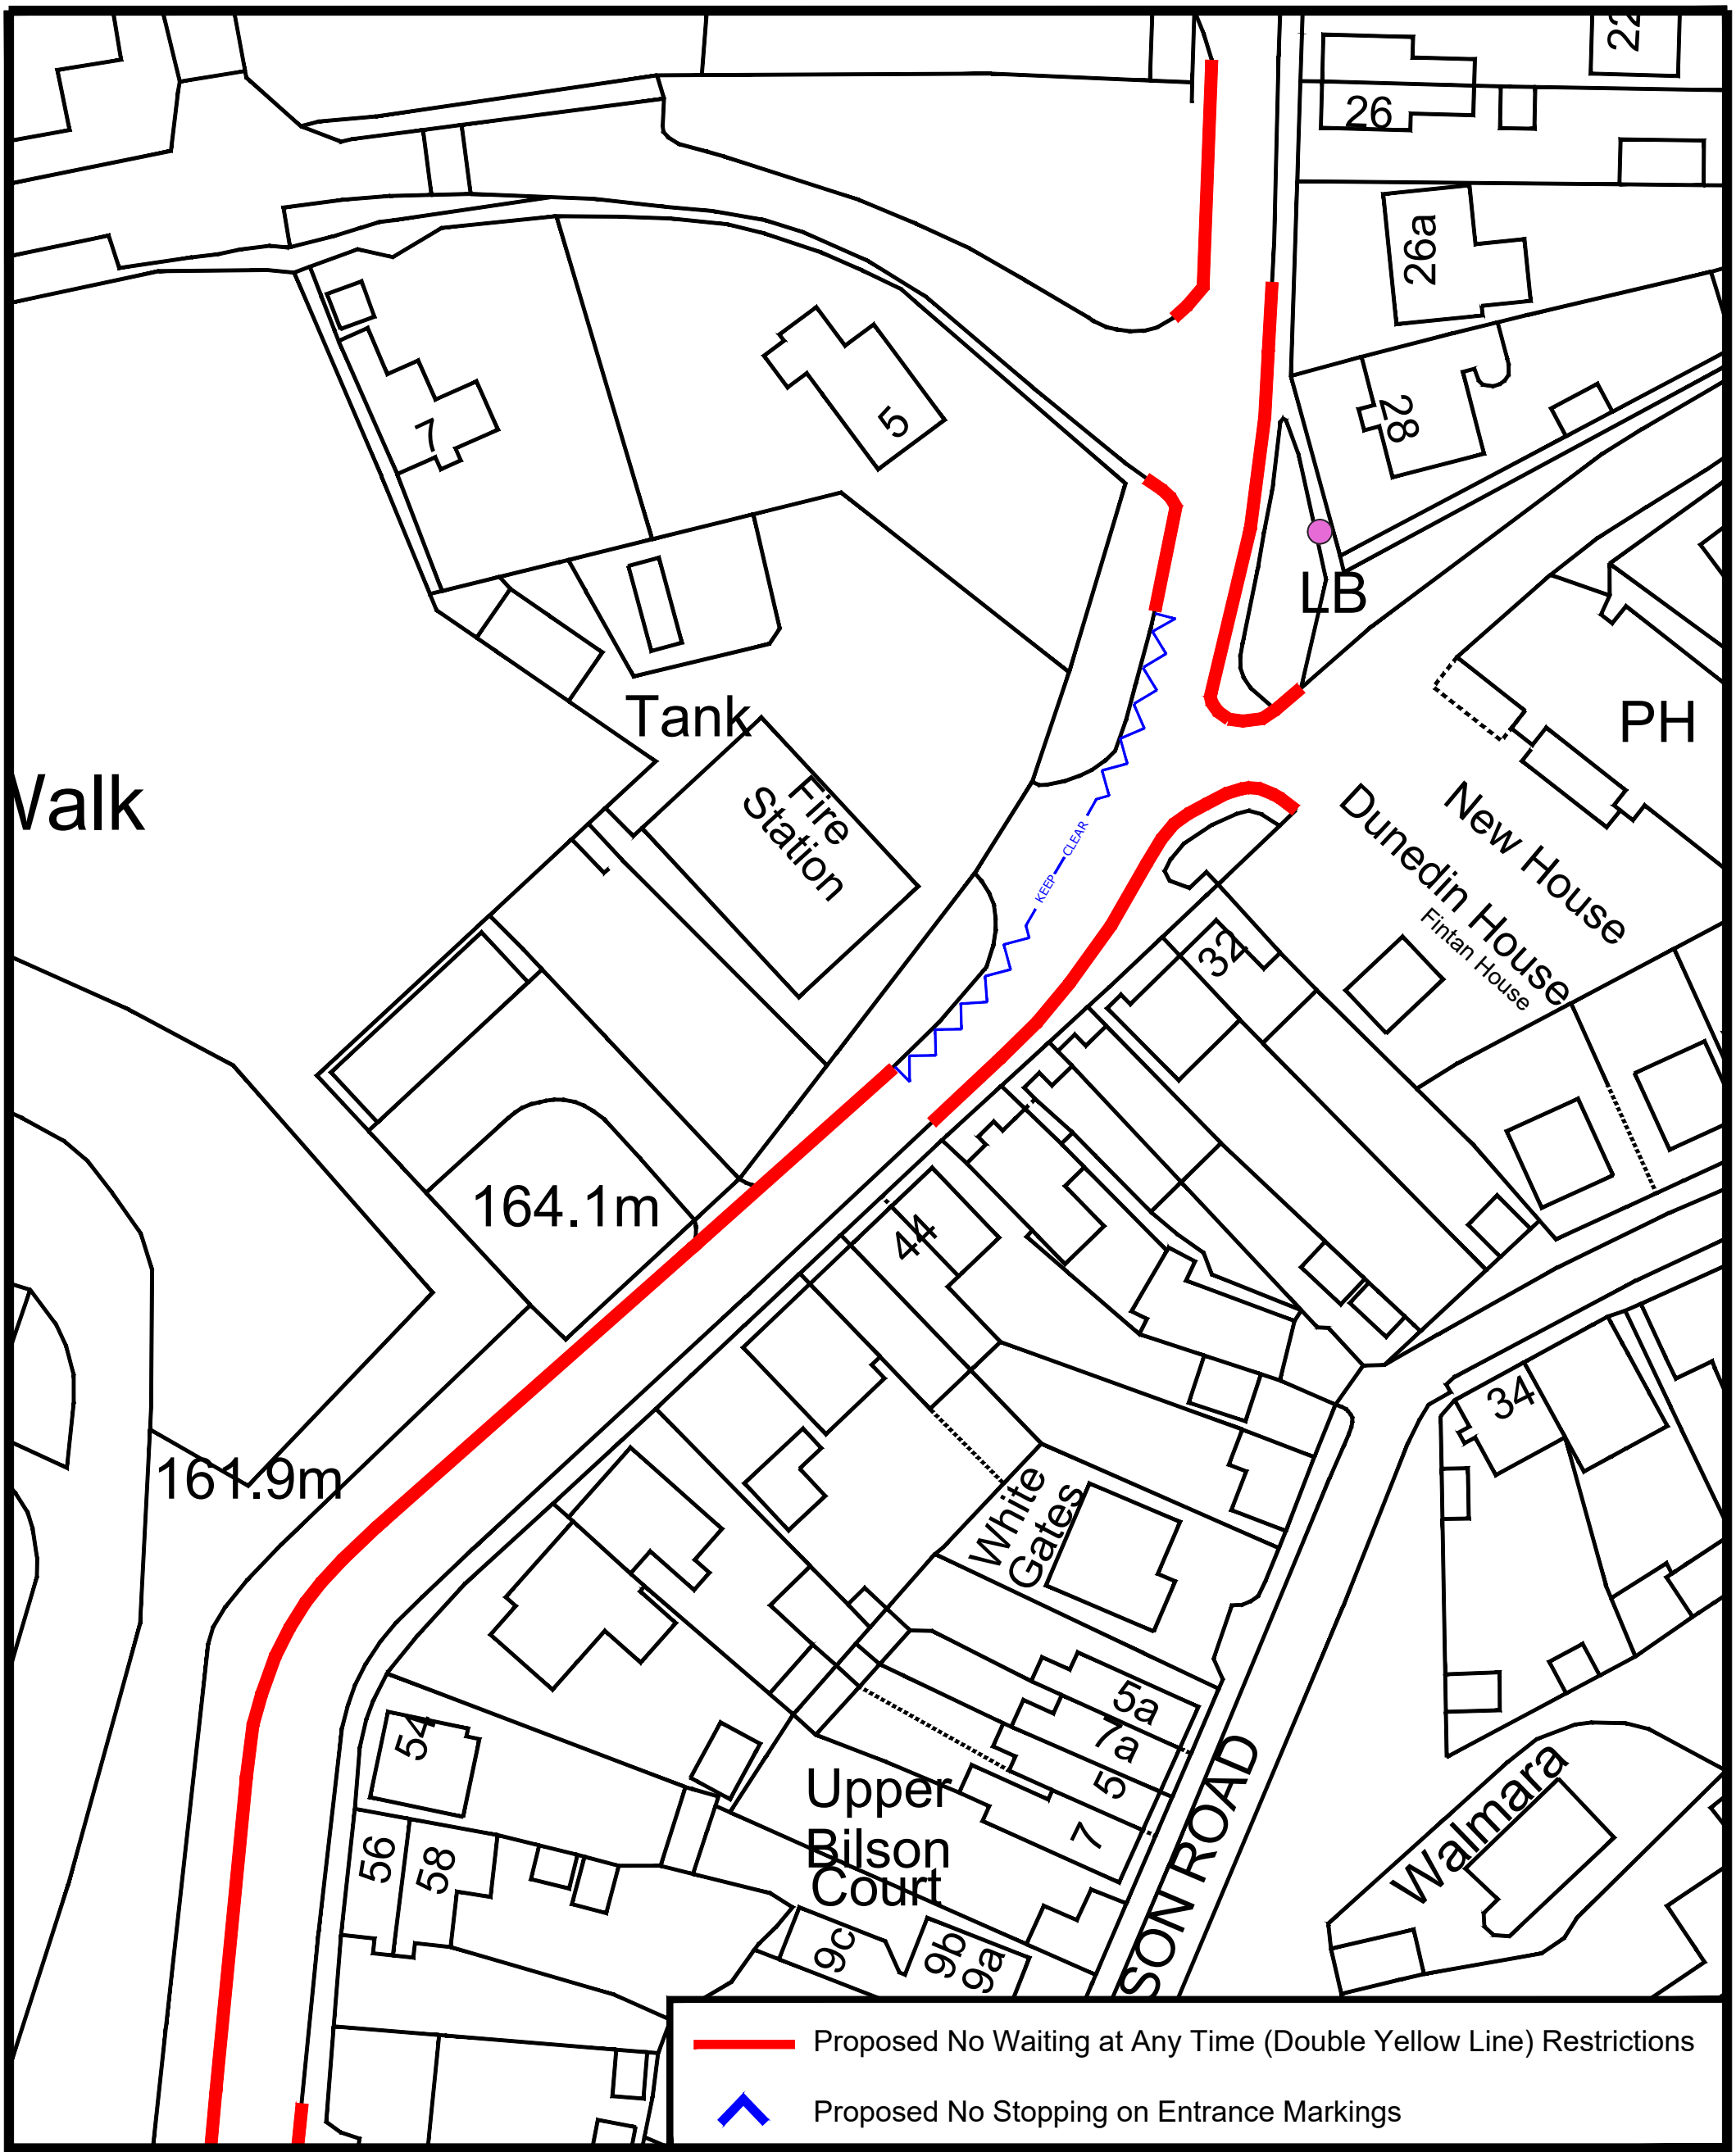

N
W E
S

ADL House,
The Oaklands Business Park
Yate, Bristol,
BS37 5NA

01454 332100
Cad@adltraffic.co.uk

NOTES
1. PRELIMINARY DESIGN PROVIDED FOR ILLUSTRATIVE PURPOSES ONLY. ALL DETAILS ARE SUBJECT TO INCLUDING CHECKING STATATORY SERVICE APPARATUS.
2. DO NOT SCALE FROM THIS DRAWING.
3. BACKGROUND PLAN IS BASED UPON A DIGITAL OSBASE.
4. ALL DETAILS TO BE CONFIRMED ON SITE AND ON A TOPOGRAPHICAL SURVEY.
5. ALL TRACKS ASSUME GRADIENTS AND CAMBERS DO NOT EXCEED 1:60 AND 1:40 RESPECTIVELY OTHERWISE VEHICLE MANOEUVRABILITY MAY BE AFFECTED.
6. ALL LAND OWNERSHIP DETAILS, EXTENT OF ADOPTED HIGHWAY AND RIGHTS OF WAY TO BE CONFIRMED.
7. ASSUMES ALL LANDSCAPING CAN BE ALTERED AND NO TREES ARE SUBJECT TO TPO.


© Copyright ADL Traffic and Highways Engineering Ltd

ADL Job No. 5227-125

Project: Valley Road Cinderford

Title: Proposed Parking Restrictions 1/2

Date	Drawn		
January 2026	WC		
Checked: TH	Date: 29.01.26	Approved: TH	Date: 29.01.26
Scale: NTS@A3	Drg No.: 5227-125-002	Rev.	

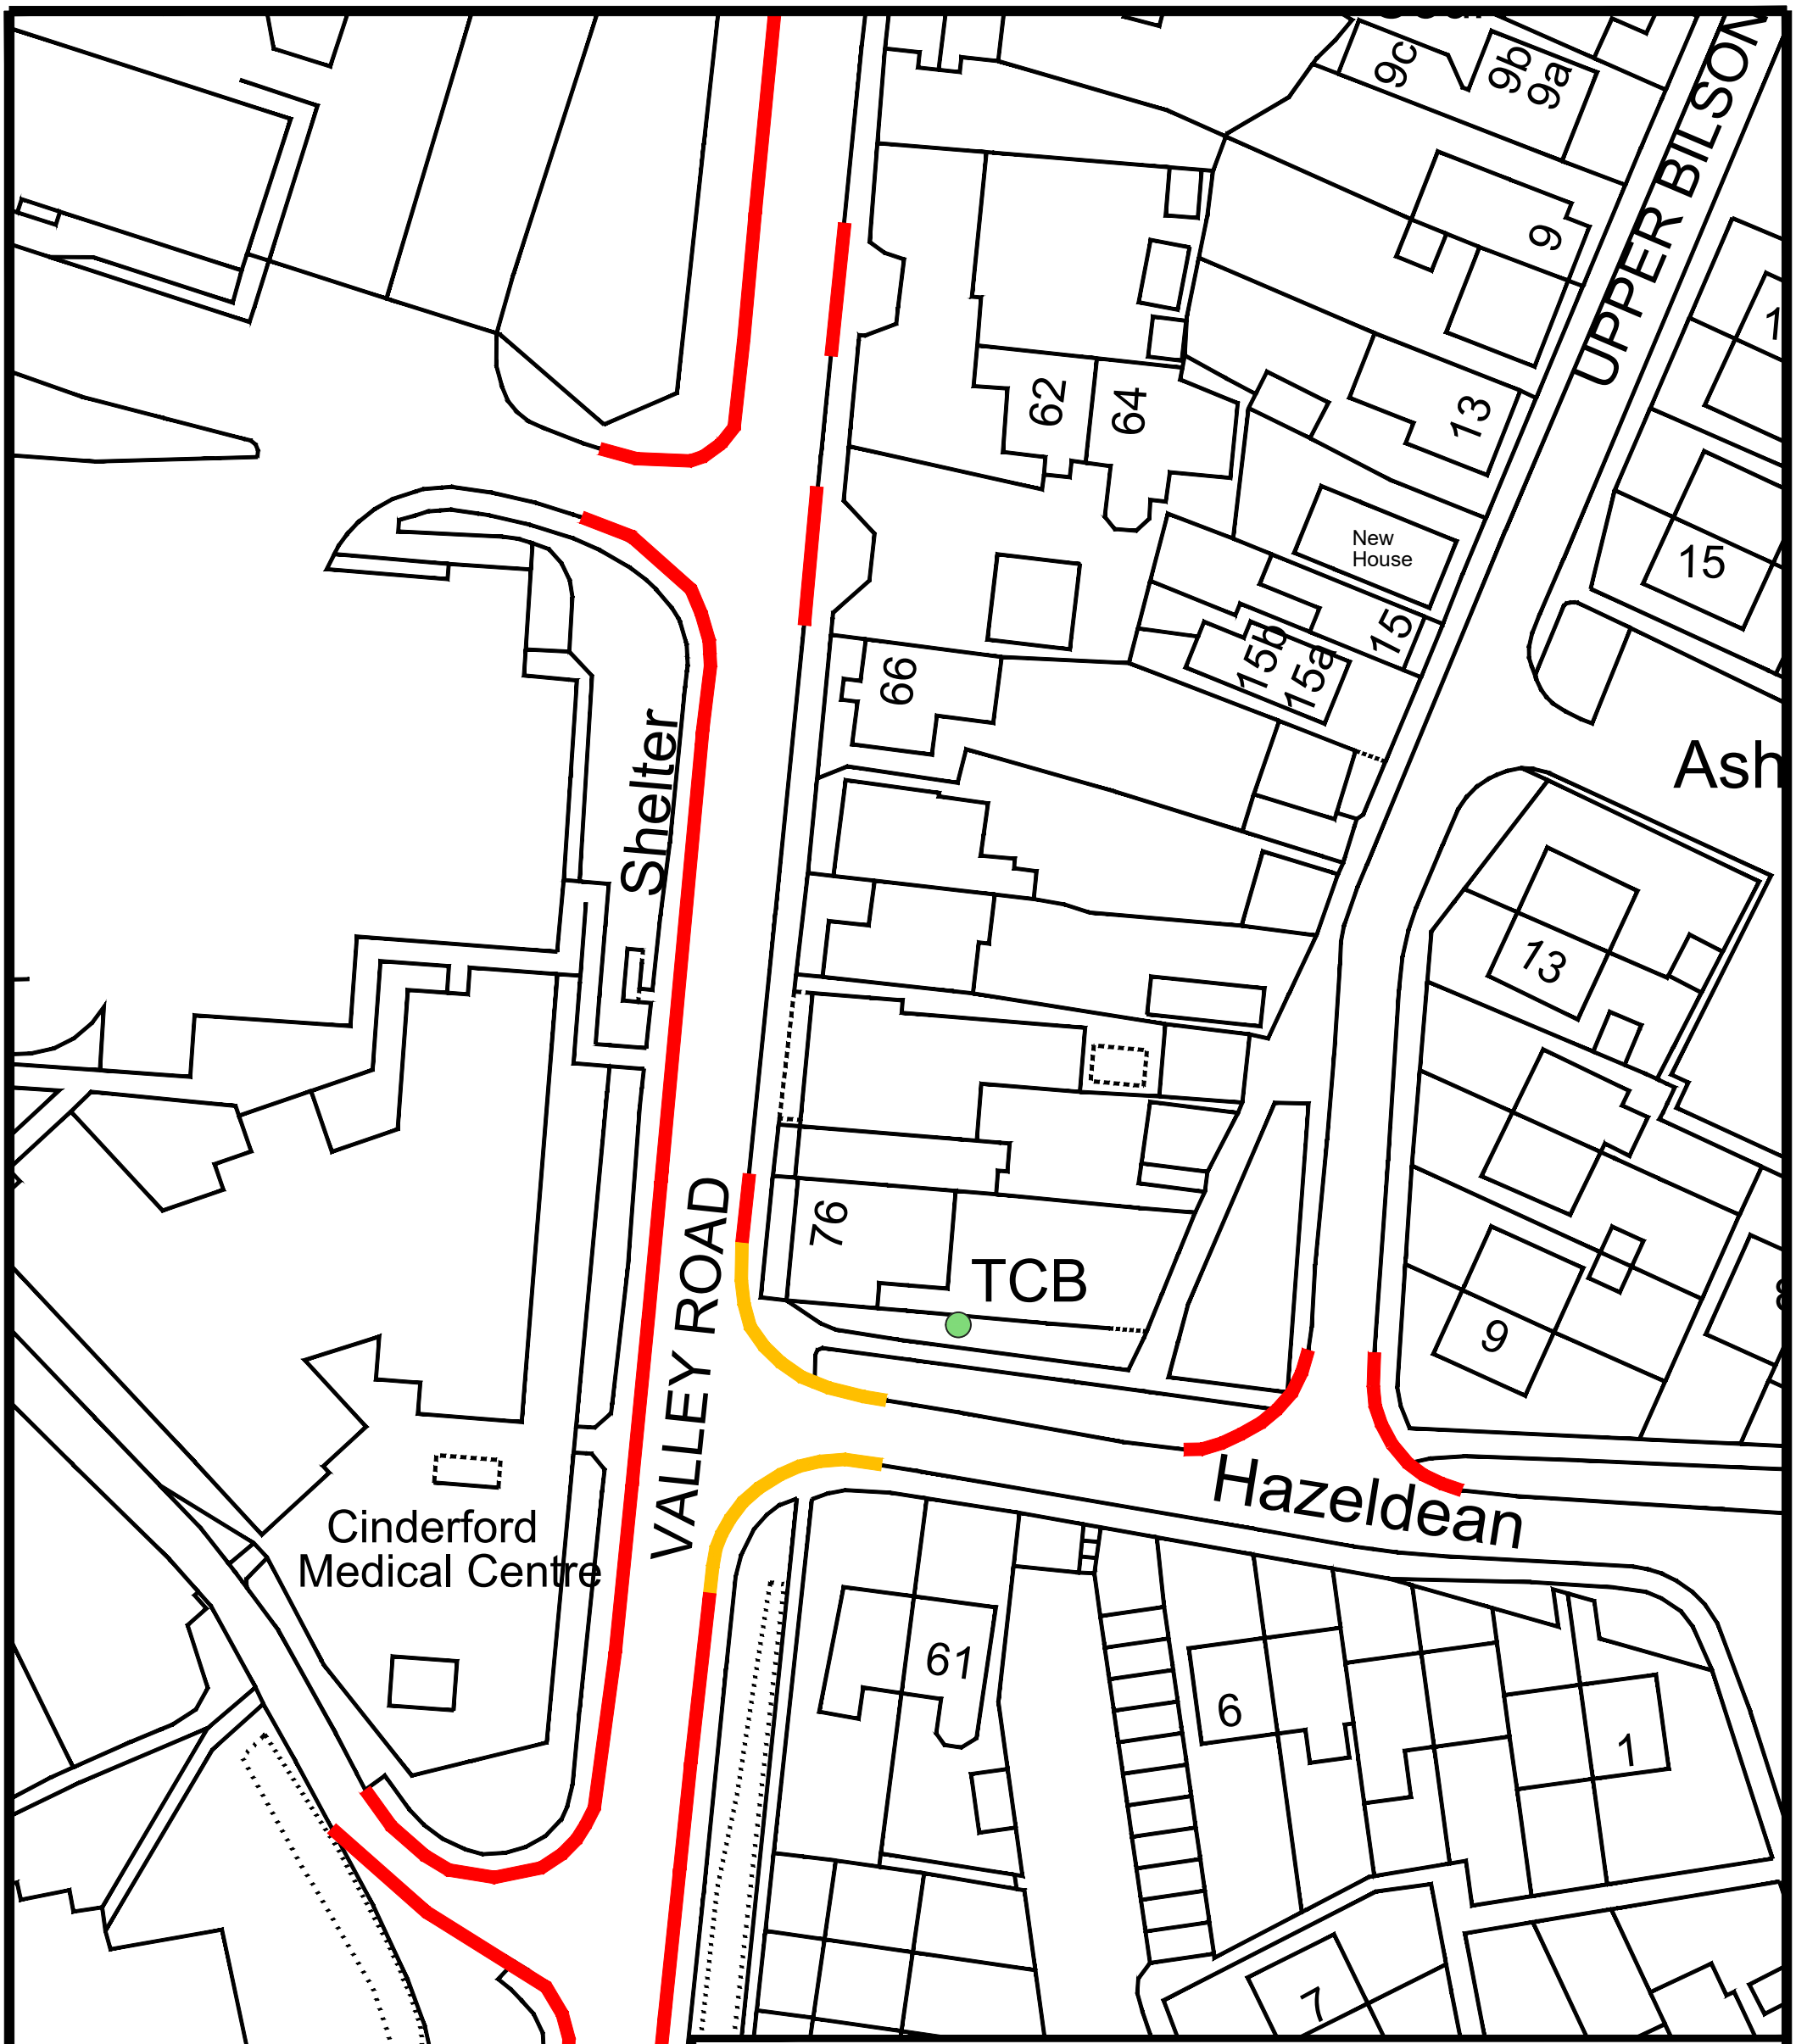

N
W E
S

ADL House,
The Oaklands Business Park
Yate, Bristol,
BS37 5NA

01454 332100
Cad@adltraffic.co.uk

NOTES

1. PRELIMINARY DESIGN PROVIDED FOR ILLUSTRATIVE PURPOSES ONLY. ALL DETAILS ARE SUBJECT TO INCLUDING CHECKING STATATORY SERVICE APPARATUS.
2. DO NOT SCALE FROM THIS DRAWING.
3. BACKGROUND PLAN IS BASED UPON A DIGITAL OSBASE.
4. ALL DETAILS TO BE CONFIRMED ON SITE AND ON A TOPOGRAPHICAL SURVEY.
5. ALL TRACKS ASSUME GRADIENTS AND CAMBERS DO NOT EXCEED 1:60 AND 1:40 RESPECTIVELY OTHERWISE VEHICLE MANOEUVRABILITY MAY BE AFFECTED.
6. ALL LAND OWNERSHIP DETAILS, EXTENT OF ADOPTED HIGHWAY AND RIGHTS OF WAY TO BE CONFIRMED.
7. ASSUMES ALL LANDSCAPING CAN BE ALTERED AND NO TREES ARE SUBJECT TO TPO.

© Copyright ADL Traffic and Highways Engineering Ltd

ADL Job No. 5227-125

Project: Valley Road Cinderford

Title: Proposed Parking Restrictions 2/2

Date	Drawn
October 2025	WC

Checked	Date	Approved	Date
TH	17.10.25	TH	17.10.25

Scale	Drg No.	Rev.
NTS@A3	5227-125-003	

Proposed No Waiting at Any Time (Double Yellow Line) Restrictions

Existing No Waiting at Any Time (Double Yellow Line) Restrictions

Proposed Limited Waiting 30mins No Return 1 Hour Mon-Sat 8am-5:30pm to replace existing No Waiting at Any Time Except Taxis

Existing Limited Waiting 30mins No Return 1 Hour Mon-Sat 8am-5:30pm

Existing Disabled Badge Holders Only

PC

TCB

MARKET STREET

198.7m PS

98.3m

War Meml

1

5

6

7

9

11

13

19

21

2c

2a2b

4

2

21

17

19

13

22

20

8

1a1b

11

N

W

E

S

ADL House,
The Oaklands Business Park
Yate, Bristol,
BS37 5NA

01454 332100
Cad@adltraffic.co.uk

NOTES

1. PRELIMINARY DESIGN PROVIDED FOR ILLUSTRATIVE PURPOSES ONLY. ALL DETAILS ARE SUBJECT TO INCLUDING CHECKING STATATORY SERVICE APPARATUS.
2. DO NOT SCALE FROM THIS DRAWING.
3. BACKGROUND PLAN IS BASED UPON A DIGITAL OSBASE.
4. ALL DETAILS TO BE CONFIRMED ON SITE AND ON A TOPOGRAPHICAL SURVEY.
5. ALL TRACKS ASSUME GRADIENTS AND CAMBERS DO NOT EXCEED 1:60 AND 1:40 RESPECTIVELY OTHERWISE VEHICLE MANOEUVRABILITY MAY BE AFFECTED.
6. ALL LAND OWNERSHIP DETAILS, EXTENT OF ADOPTED HIGHWAY AND RIGHTS OF WAY TO BE CONFIRMED.
7. ASSUMES ALL LANDSCAPING CAN BE ALTERED AND NO TREES ARE SUBJECT TO TPO.


© Copyright ADL Traffic and Highways Engineering Ltd

ADL Job No. 5227-125

Project: High Street & Market Street Cinderford

Title: Proposed Restrictions

Date	Drawn		
February 2026	WC		
Checked: TH	Date: 27.02.26	Approved: TH	Date: 27.02.26
Scale: NTS@A3	Drg No.: 5227-125-004	Rev.	

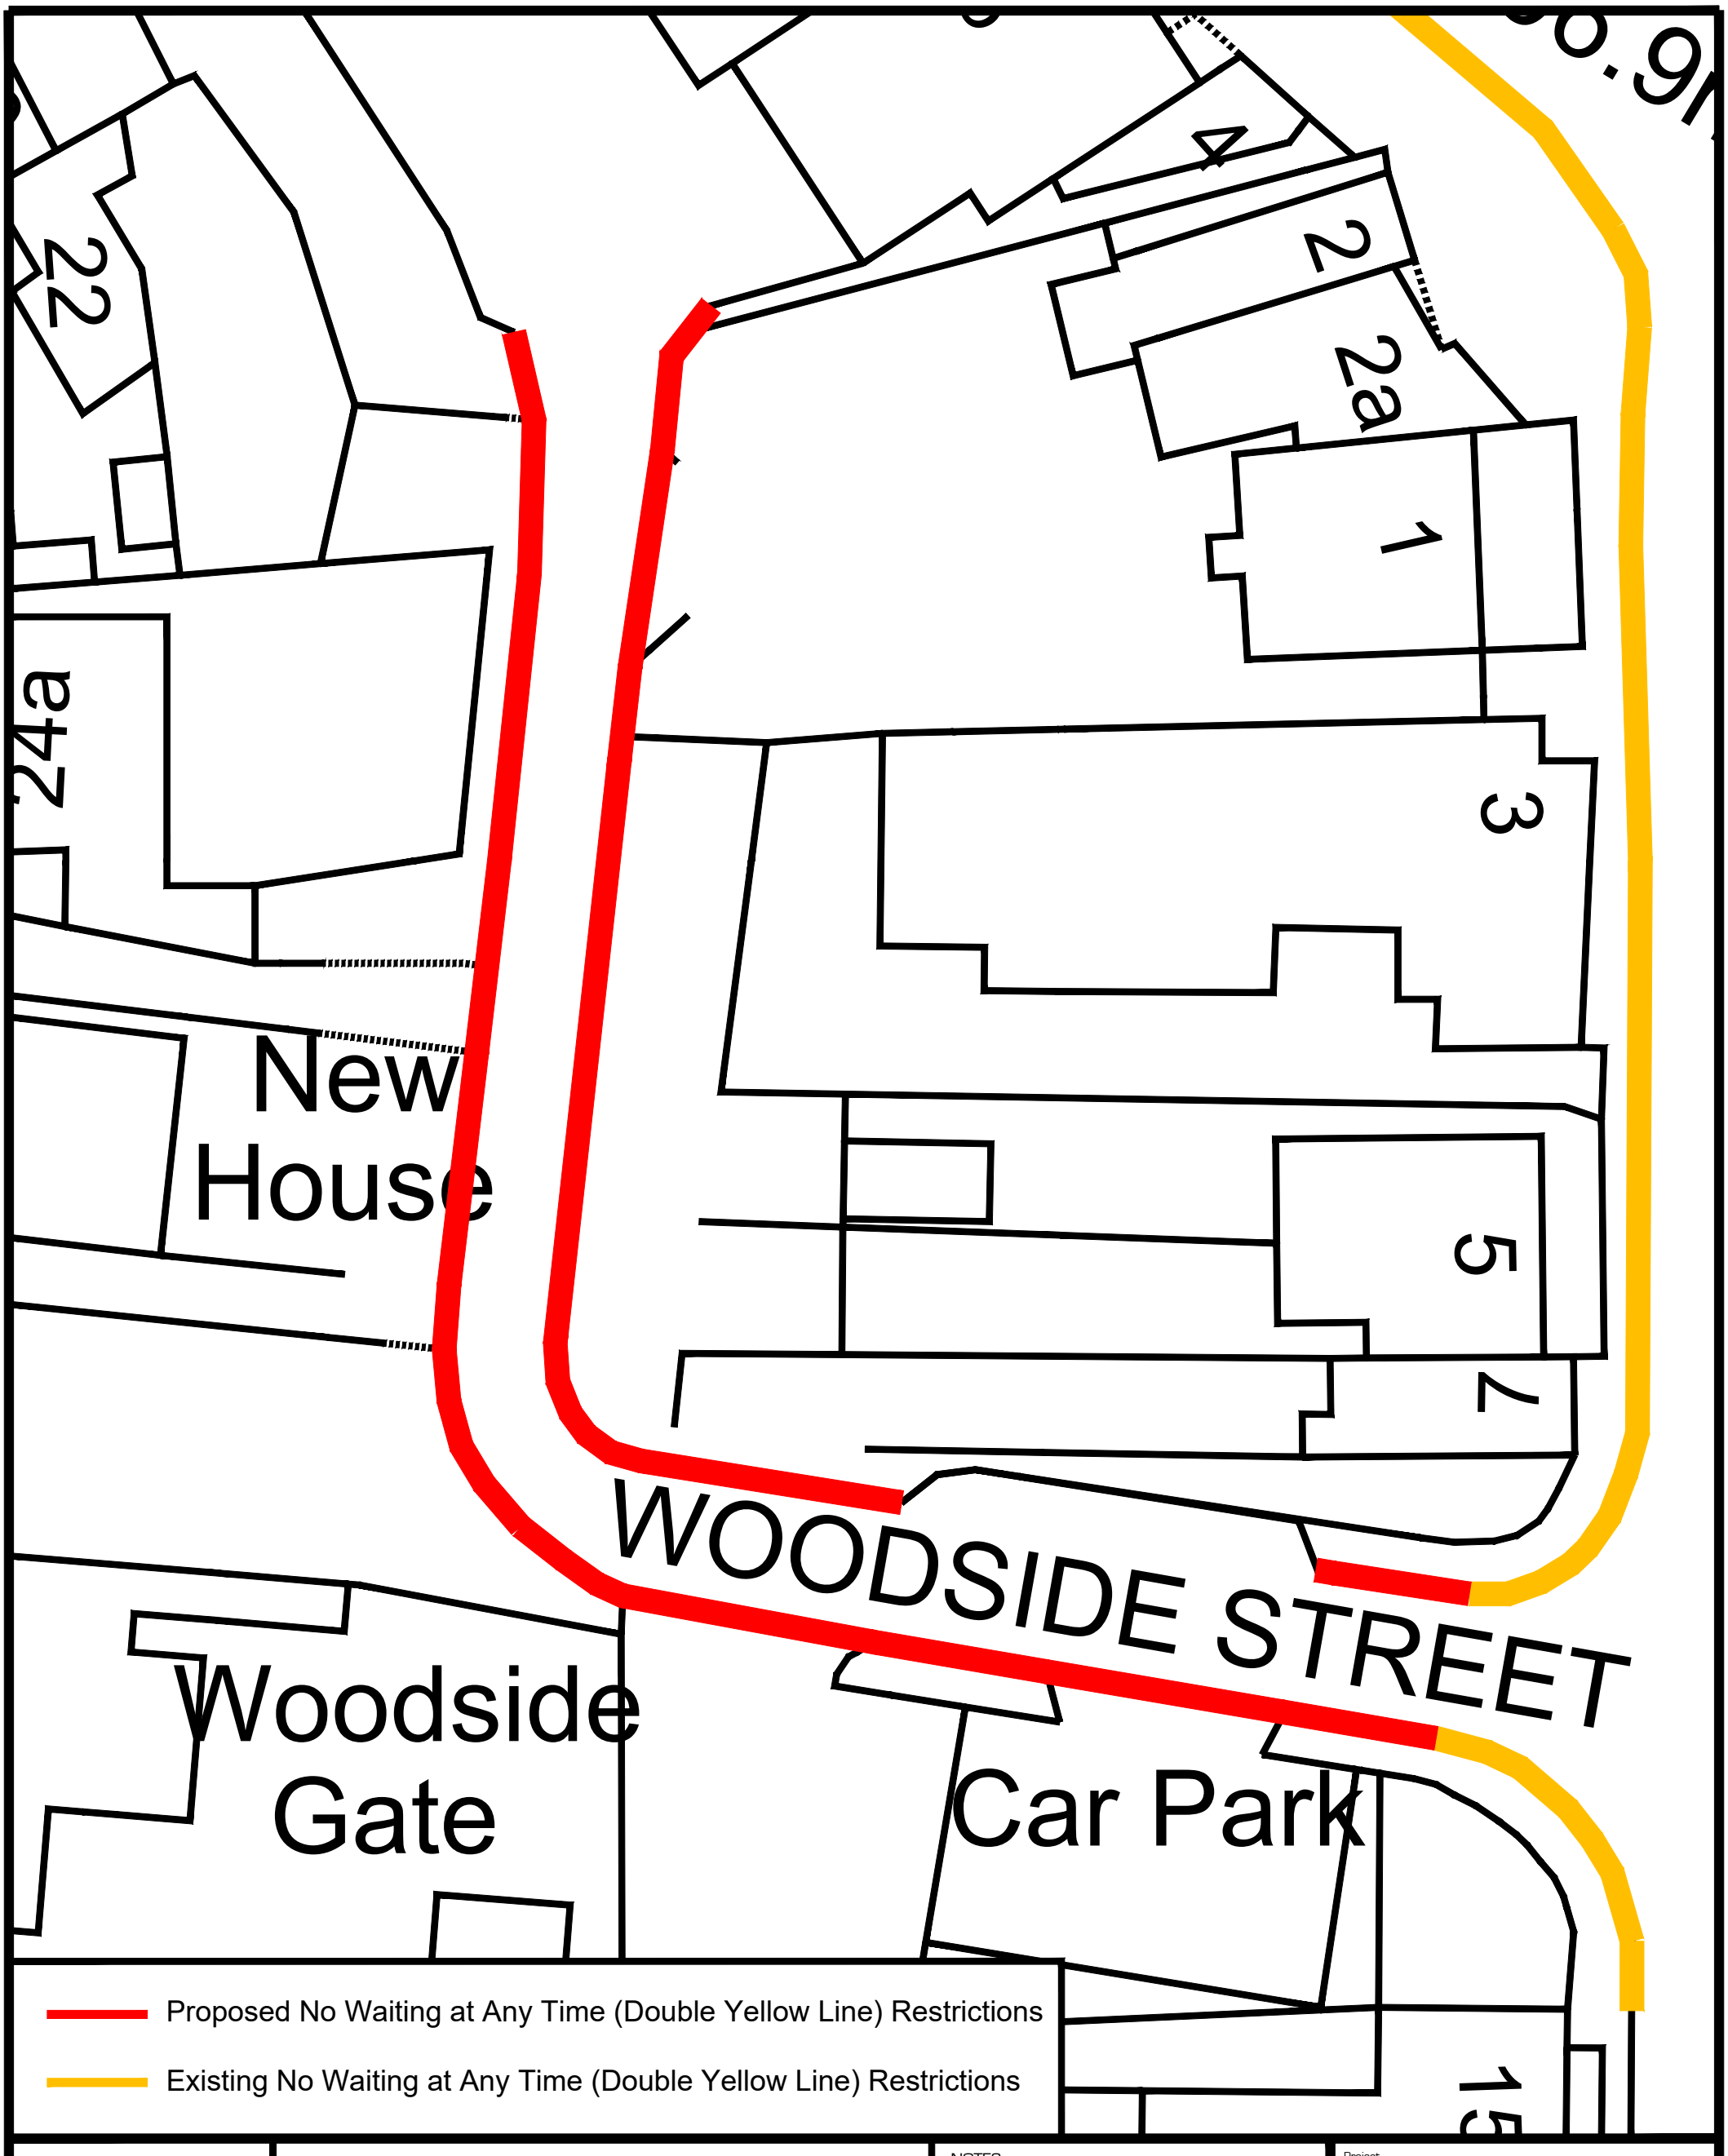

N
W E
S

ADL House,
The Oaklands Business Park
Yate, Bristol,
BS37 5NA

01454 332100
Cad@adltraffic.co.uk

NOTES

1. PRELIMINARY DESIGN PROVIDED FOR ILLUSTRATIVE PURPOSES ONLY. ALL DETAILS ARE SUBJECT TO INCLUDING CHECKING STATATORY SERVICE APPARATUS.
2. DO NOT SCALE FROM THIS DRAWING.
3. BACKGROUND PLAN IS BASED UPON A DIGITAL OSBASE.
4. ALL DETAILS TO BE CONFIRMED ON SITE AND ON A TOPOGRAPHICAL SURVEY.
5. ALL TRACKS ASSUME GRADIENTS AND CAMBERS DO NOT EXCEED 1:60 AND 1:40 RESPECTIVELY OTHERWISE VEHICLE MANOEUVRABILITY MAY BE AFFECTED.
6. ALL LAND OWNERSHIP DETAILS, EXTENT OF ADOPTED HIGHWAY AND RIGHTS OF WAY TO BE CONFIRMED.
7. ASSUMES ALL LANDSCAPING CAN BE ALTERED AND NO TREES ARE SUBJECT TO TPO.

© Copyright ADL Traffic and Highways Engineering Ltd

ADL Job No. 5227-125

Project: Woodside Street Cinderford

Title: Proposed No Waiting at Any Time Restrictions

Date	Drawn
October 2025	WC

Checked	Date	Approved	Date
TH	17.10.25	TH	17.10.25

Scale	Drg No.	Rev.
NTS@A3	5227-125-005	

Proposed No Waiting at Any Time (Double Yellow Line) Restrictions

8
6
4a
17
1
2
Cinders Place
7 to 8
15a
15
FOUNDRY ROAD
13
ouse
4
2
Job Centre
9
15
19
21
ROSEDALE COURT
1 to 9
21
23
1
SOMERSET ROAD
4
2
10 to 12
8
COLLEG

N
W
E
S

ADL
TRAFFIC & HIGHWAYS

ADL House,
The Oaklands Business Park
Yate, Bristol,
BS37 5NA

01454 332100
Cad@adltraffic.co.uk

NOTES
1. PRELIMINARY DESIGN PROVIDED FOR ILLUSTRATIVE PURPOSES ONLY. ALL DETAILS ARE SUBJECT TO INCLUDING CHECKING STATATORY SERVICE APPARATUS.
2. DO NOT SCALE FROM THIS DRAWING.
3. BACKGROUND PLAN IS BASED UPON A DIGITAL OSBASE.
4. ALL DETAILS TO BE CONFIRMED ON SITE AND ON A TOPOGRAPHICAL SURVEY.
5. ALL TRACKS ASSUME GRADIENTS AND CAMBERS DO NOT EXCEED 1:60 AND 1:40 RESPECTIVELY OTHERWISE VEHICLE MANOEUVRABILITY MAY BE AFFECTED.
6. ALL LAND OWNERSHIP DETAILS, EXTENT OF ADOPTED HIGHWAY AND RIGHTS OF WAY TO BE CONFIRMED.
7. ASSUMES ALL LANDSCAPING CAN BE ALTERED AND NO TREES ARE SUBJECT TO TPO.

© Copyright ADL Traffic and Highways Engineering Ltd

ADL Job No. 5227-125

Project: Foundry Road & Somerset Road Cinderford

Title: Proposed No Waiting at Any Time Restrictions

Date	Drawn		
June 2026	WC		
Checked: TH	Date: 26.06.26	Approved: TH	Date: 26.06.26
Scale: NTS@A3	Drg No.: 5227-125-006	Rev.: B	

Proposed No Waiting at Any Time (Double Yellow Line) Restrictions

FOXES BRIDGE ROAD

FOREST VALE ROAD

Gov

LB

ESS

Issues

ESSs

Scrap Yard

Works

Works

Weighbridge

Bilson House

CG

Electricity

22

41

39

37

43

47

49

45

27 to 35

25

11

13

21

19

15

17

12 to 20

10

8

11

9

6

151.5m

N

W

E

S

ADL House,
The Oaklands Business Park
Yate, Bristol,
BS37 5NA

01454 332100
Cad@adltraffic.co.uk

NOTES

1. PRELIMINARY DESIGN PROVIDED FOR ILLUSTRATIVE PURPOSES ONLY. ALL DETAILS ARE SUBJECT TO INCLUDING CHECKING STATATORY SERVICE APPARATUS.
2. DO NOT SCALE FROM THIS DRAWING.
3. BACKGROUND PLAN IS BASED UPON A DIGITAL OSBASE.
4. ALL DETAILS TO BE CONFIRMED ON SITE AND ON A TOPOGRAPHICAL SURVEY.
5. ALL TRACKS ASSUME GRADIENTS AND CAMBERS DO NOT EXCEED 1:60 AND 1:40 RESPECTIVELY OTHERWISE VEHICLE MANOEUVRABILITY MAY BE AFFECTED.
6. ALL LAND OWNERSHIP DETAILS, EXTENT OF ADOPTED HIGHWAY AND RIGHTS OF WAY TO BE CONFIRMED.
7. ASSUMES ALL LANDSCAPING CAN BE ALTERED AND NO TREES ARE SUBJECT TO TPO.

© Copyright ADL Traffic and Highways Engineering Ltd

ADL Job No. 5227-125

Project: Forest Vale Road Cinderford

Title: Proposed No Waiting at Any Time Restrictions

Date	Drawn		
October 2025	WC		
Checked: TH	Date: 17.10.25	Approved: TH	Date: 17.10.25
Scale: NTS@A3	Drg No.: 5227-125-007		Rev.

Proposed No Waiting at Any Time (Double Yellow Line) Restrictions

19
24
25
30
42
37
36
43
ALBERT ROAD
17 to 20
1
5
Kensley Vale
12
14
8
52
LB

N
W
E
S

ADL House,
The Oaklands Business Park
Yate, Bristol,
BS37 5NA

01454 332100
Cad@adltraffic.co.uk

NOTES
1. PRELIMINARY DESIGN PROVIDED FOR ILLUSTRATIVE PURPOSES ONLY. ALL DETAILS ARE SUBJECT TO INCLUDING CHECKING STATATORY SERVICE APPARATUS.
2. DO NOT SCALE FROM THIS DRAWING.
3. BACKGROUND PLAN IS BASED UPON A DIGITAL OSBASE.
4. ALL DETAILS TO BE CONFIRMED ON SITE AND ON A TOPOGRAPHICAL SURVEY.
5. ALL TRACKS ASSUME GRADIENTS AND CAMBERS DO NOT EXCEED 1:60 AND 1:40 RESPECTIVELY OTHERWISE VEHICLE MANOEUVRABILITY MAY BE AFFECTED.
6. ALL LAND OWNERSHIP DETAILS, EXTENT OF ADOPTED HIGHWAY AND RIGHTS OF WAY TO BE CONFIRMED.
7. ASSUMES ALL LANDSCAPING CAN BE ALTERED AND NO TREES ARE SUBJECT TO TPO.


© Copyright ADL Traffic and Highways Engineering Ltd

ADL Job No. 5227-125

Project: Albert Road Cinderford

Title: Proposed No Waiting at Any Time Restrictions

Date	Drawn		
October 2025	WC		
Checked: TH	Date: 17.10.25	Approved: TH	Date: 17.10.25
Scale: NTS@A3	Drg No.: 5227-125-008	Rev.	

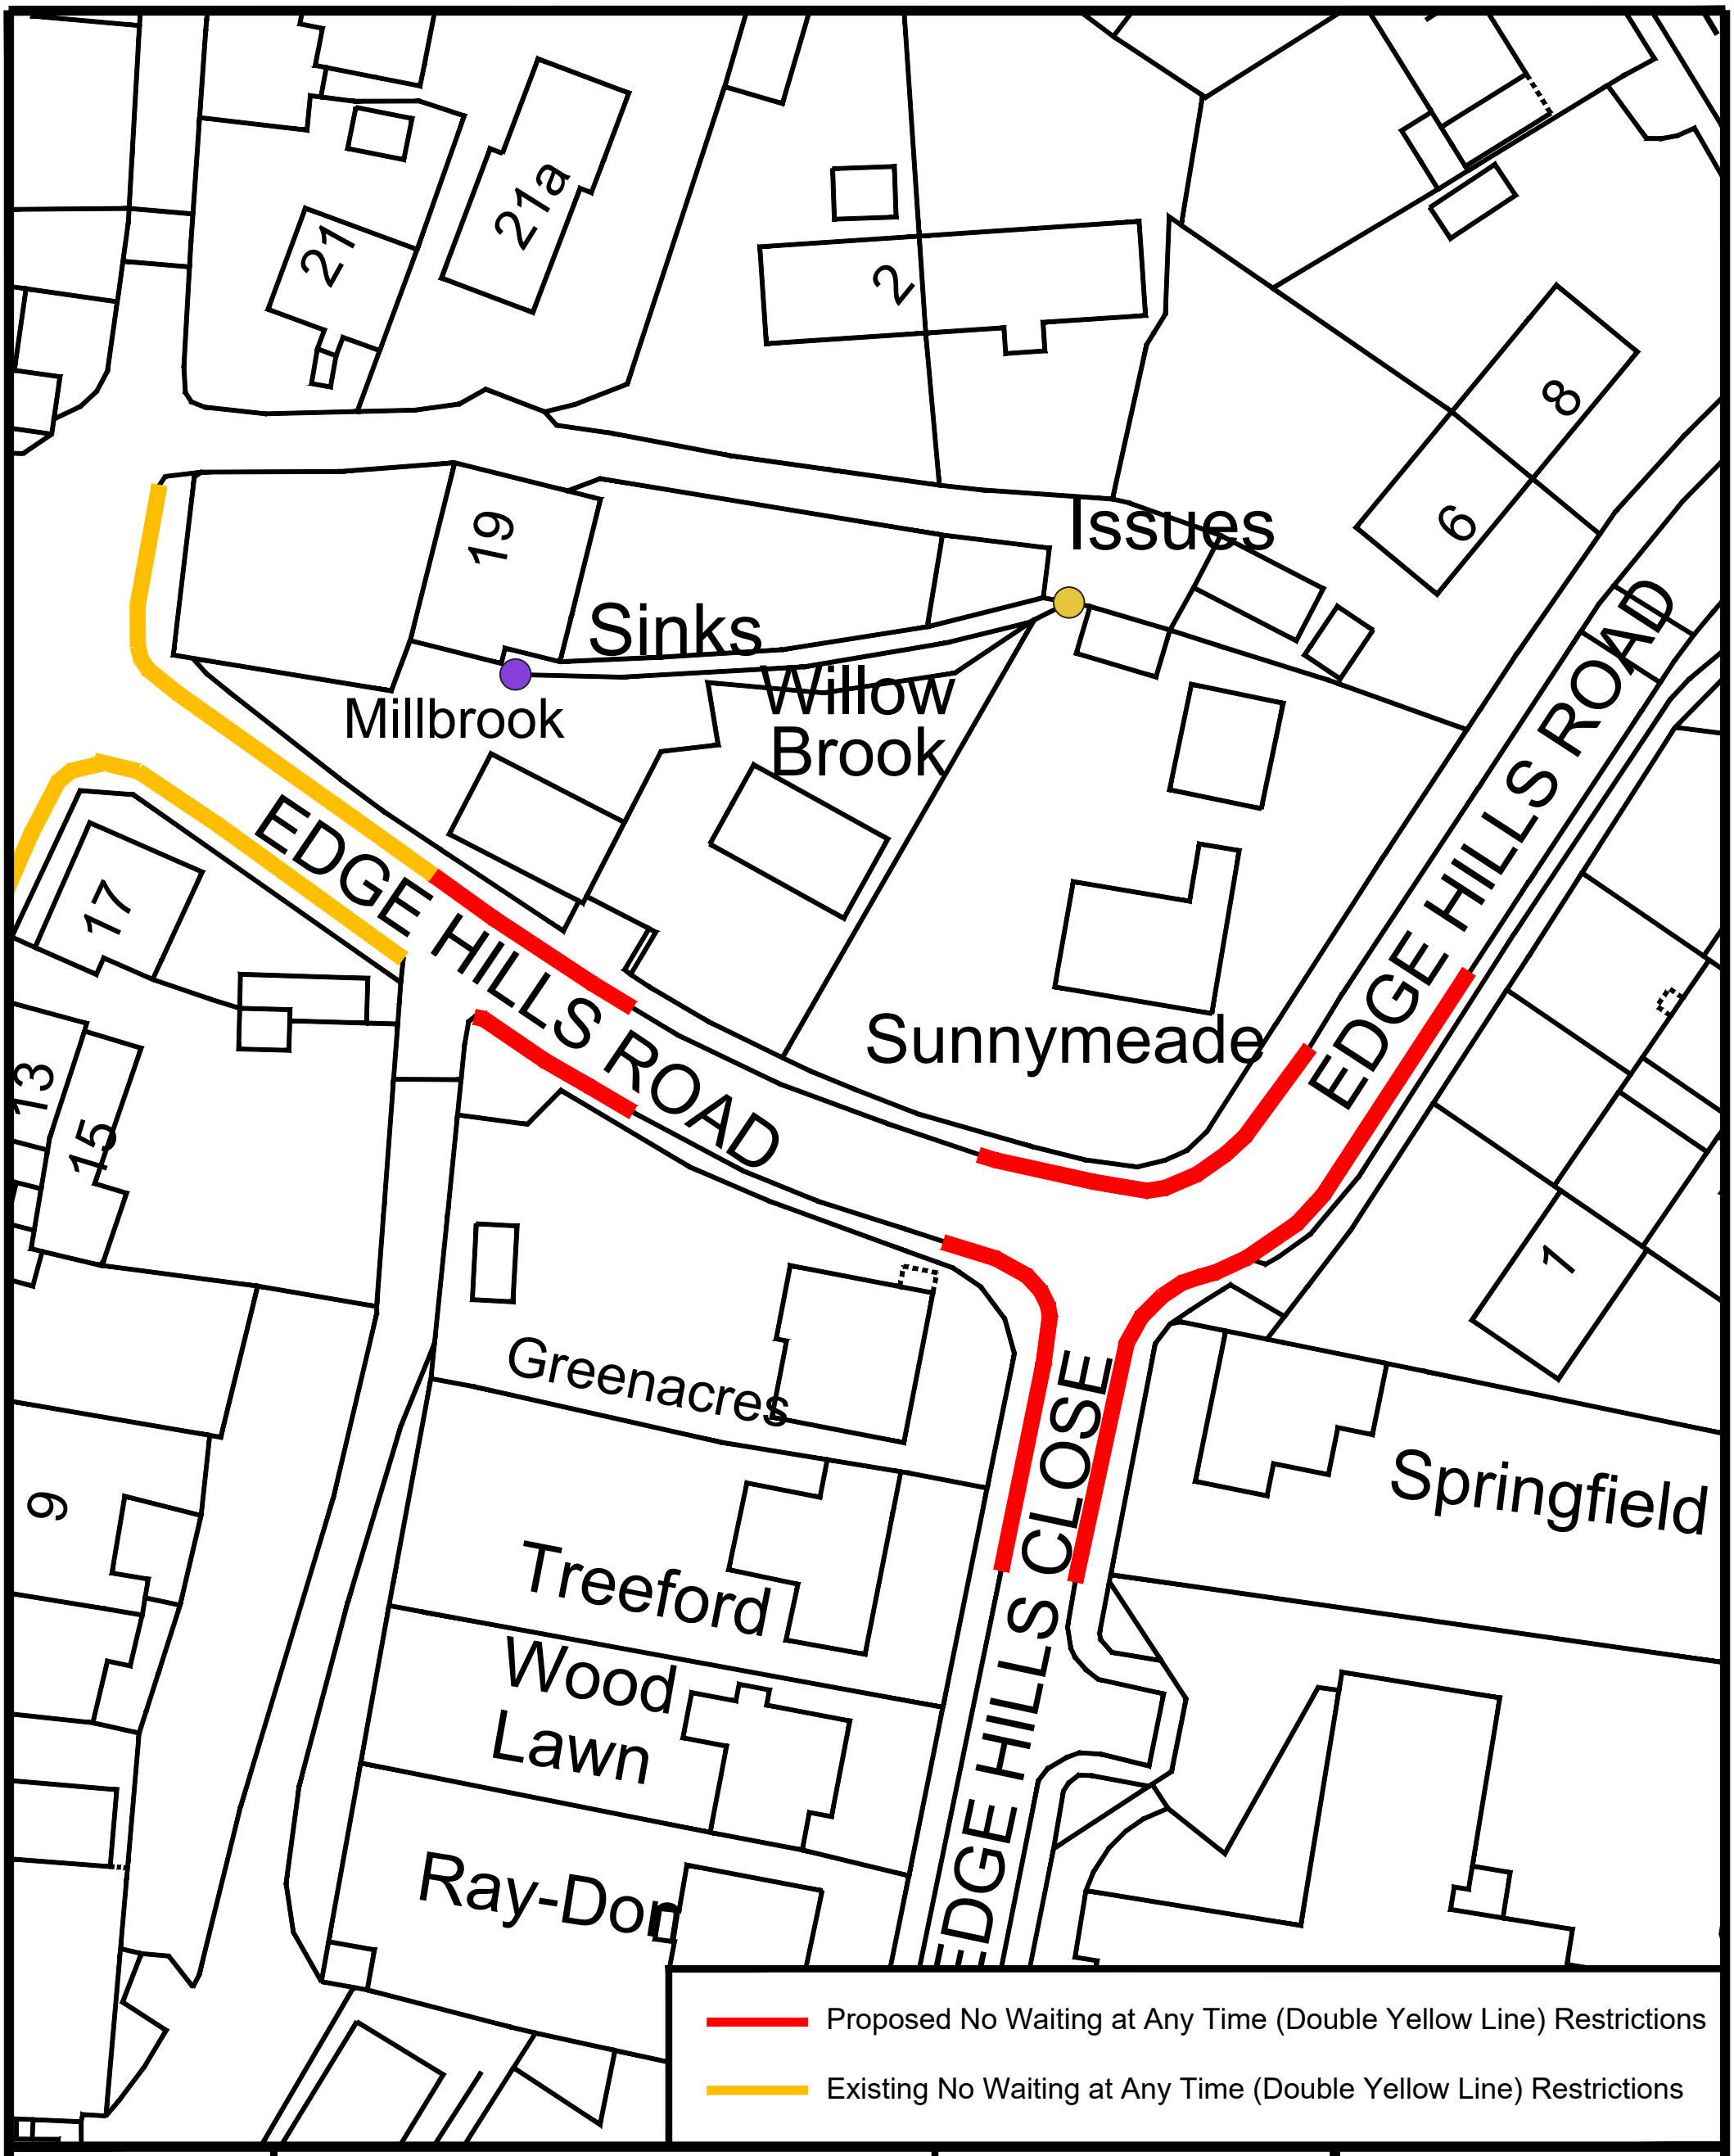

N
W E
S

ADL House,
The Oaklands Business Park
Yate, Bristol,
BS37 5NA

01454 332100
Cad@adltraffic.co.uk

NOTES
1. PRELIMINARY DESIGN PROVIDED FOR ILLUSTRATIVE PURPOSES ONLY. ALL DETAILS ARE SUBJECT TO INCLUDING CHECKING STATATORY SERVICE APPARATUS.
2. DO NOT SCALE FROM THIS DRAWING.
3. BACKGROUND PLAN IS BASED UPON A DIGITAL OSBASE.
4. ALL DETAILS TO BE CONFIRMED ON SITE AND ON A TOPOGRAPHICAL SURVEY.
5. ALL TRACKS ASSUME GRADIENTS AND CAMBERS DO NOT EXCEED 1:60 AND 1:40 RESPECTIVELY OTHERWISE VEHICLE MANOEUVRABILITY MAY BE AFFECTED.
6. ALL LAND OWNERSHIP DETAILS, EXTENT OF ADOPTED HIGHWAY AND RIGHTS OF WAY TO BE CONFIRMED.
7. ASSUMES ALL LANDSCAPING CAN BE ALTERED AND NO TREES ARE SUBJECT TO TPO.

© Copyright ADL Traffic and Highways Engineering Ltd

ADL Job No. 5227-125

Project	Edge Hills Road Cinderford
Title	Proposed No Waiting at Any Time Restrictions
Date	June 2026
Drawn	WC
Checked	TH
Date	26.06.26
Approved	TH
Date	26.06.26
Scale	NTS@A3
Drg No.	5227-125-009
Rev.	B

Proposed No Waiting at Any Time (Double Yellow Line) Restrictions

Dockham

Highdean

Ruin

82
86
2
38
40
80
72
76
70
34
32
29
31
30
28

DOCKHAM ROAD

REDDINGS LANE

LITTLEDEAN HILL ROAD

Arcadia

N
W
E
S

ADL House,
The Oaklands Business Park
Yate, Bristol,
BS37 5NA

01454 332100
Cad@adltraffic.co.uk

NOTES

1. PRELIMINARY DESIGN PROVIDED FOR ILLUSTRATIVE PURPOSES ONLY. ALL DETAILS ARE SUBJECT TO INCLUDING CHECKING STATATORY SERVICE APPARATUS.
2. DO NOT SCALE FROM THIS DRAWING.
3. BACKGROUND PLAN IS BASED UPON A DIGITAL OSBASE.
4. ALL DETAILS TO BE CONFIRMED ON SITE AND ON A TOPOGRAPHICAL SURVEY.
5. ALL TRACKS ASSUME GRADIENTS AND CAMBERS DO NOT EXCEED 1:60 AND 1:40 RESPECTIVELY OTHERWISE VEHICLE MANOEUVRABILITY MAY BE AFFECTED.
6. ALL LAND OWNERSHIP DETAILS, EXTENT OF ADOPTED HIGHWAY AND RIGHTS OF WAY TO BE CONFIRMED.
7. ASSUMES ALL LANDSCAPING CAN BE ALTERED AND NO TREES ARE SUBJECT TO TPO.

© Copyright ADL Traffic and Highways Engineering Ltd

ADL Job No. 5227-125

Project	Dockham Road Cinderford
Title	Proposed No Waiting at Any Time Restrictions
Date	June 2026
Drawn	WC
Checked	TH
Date	26.06.26
Approved	TH
Date	26.06.26
Scale	NTS@A3
Drg No.	5227-125-010
Rev.	B