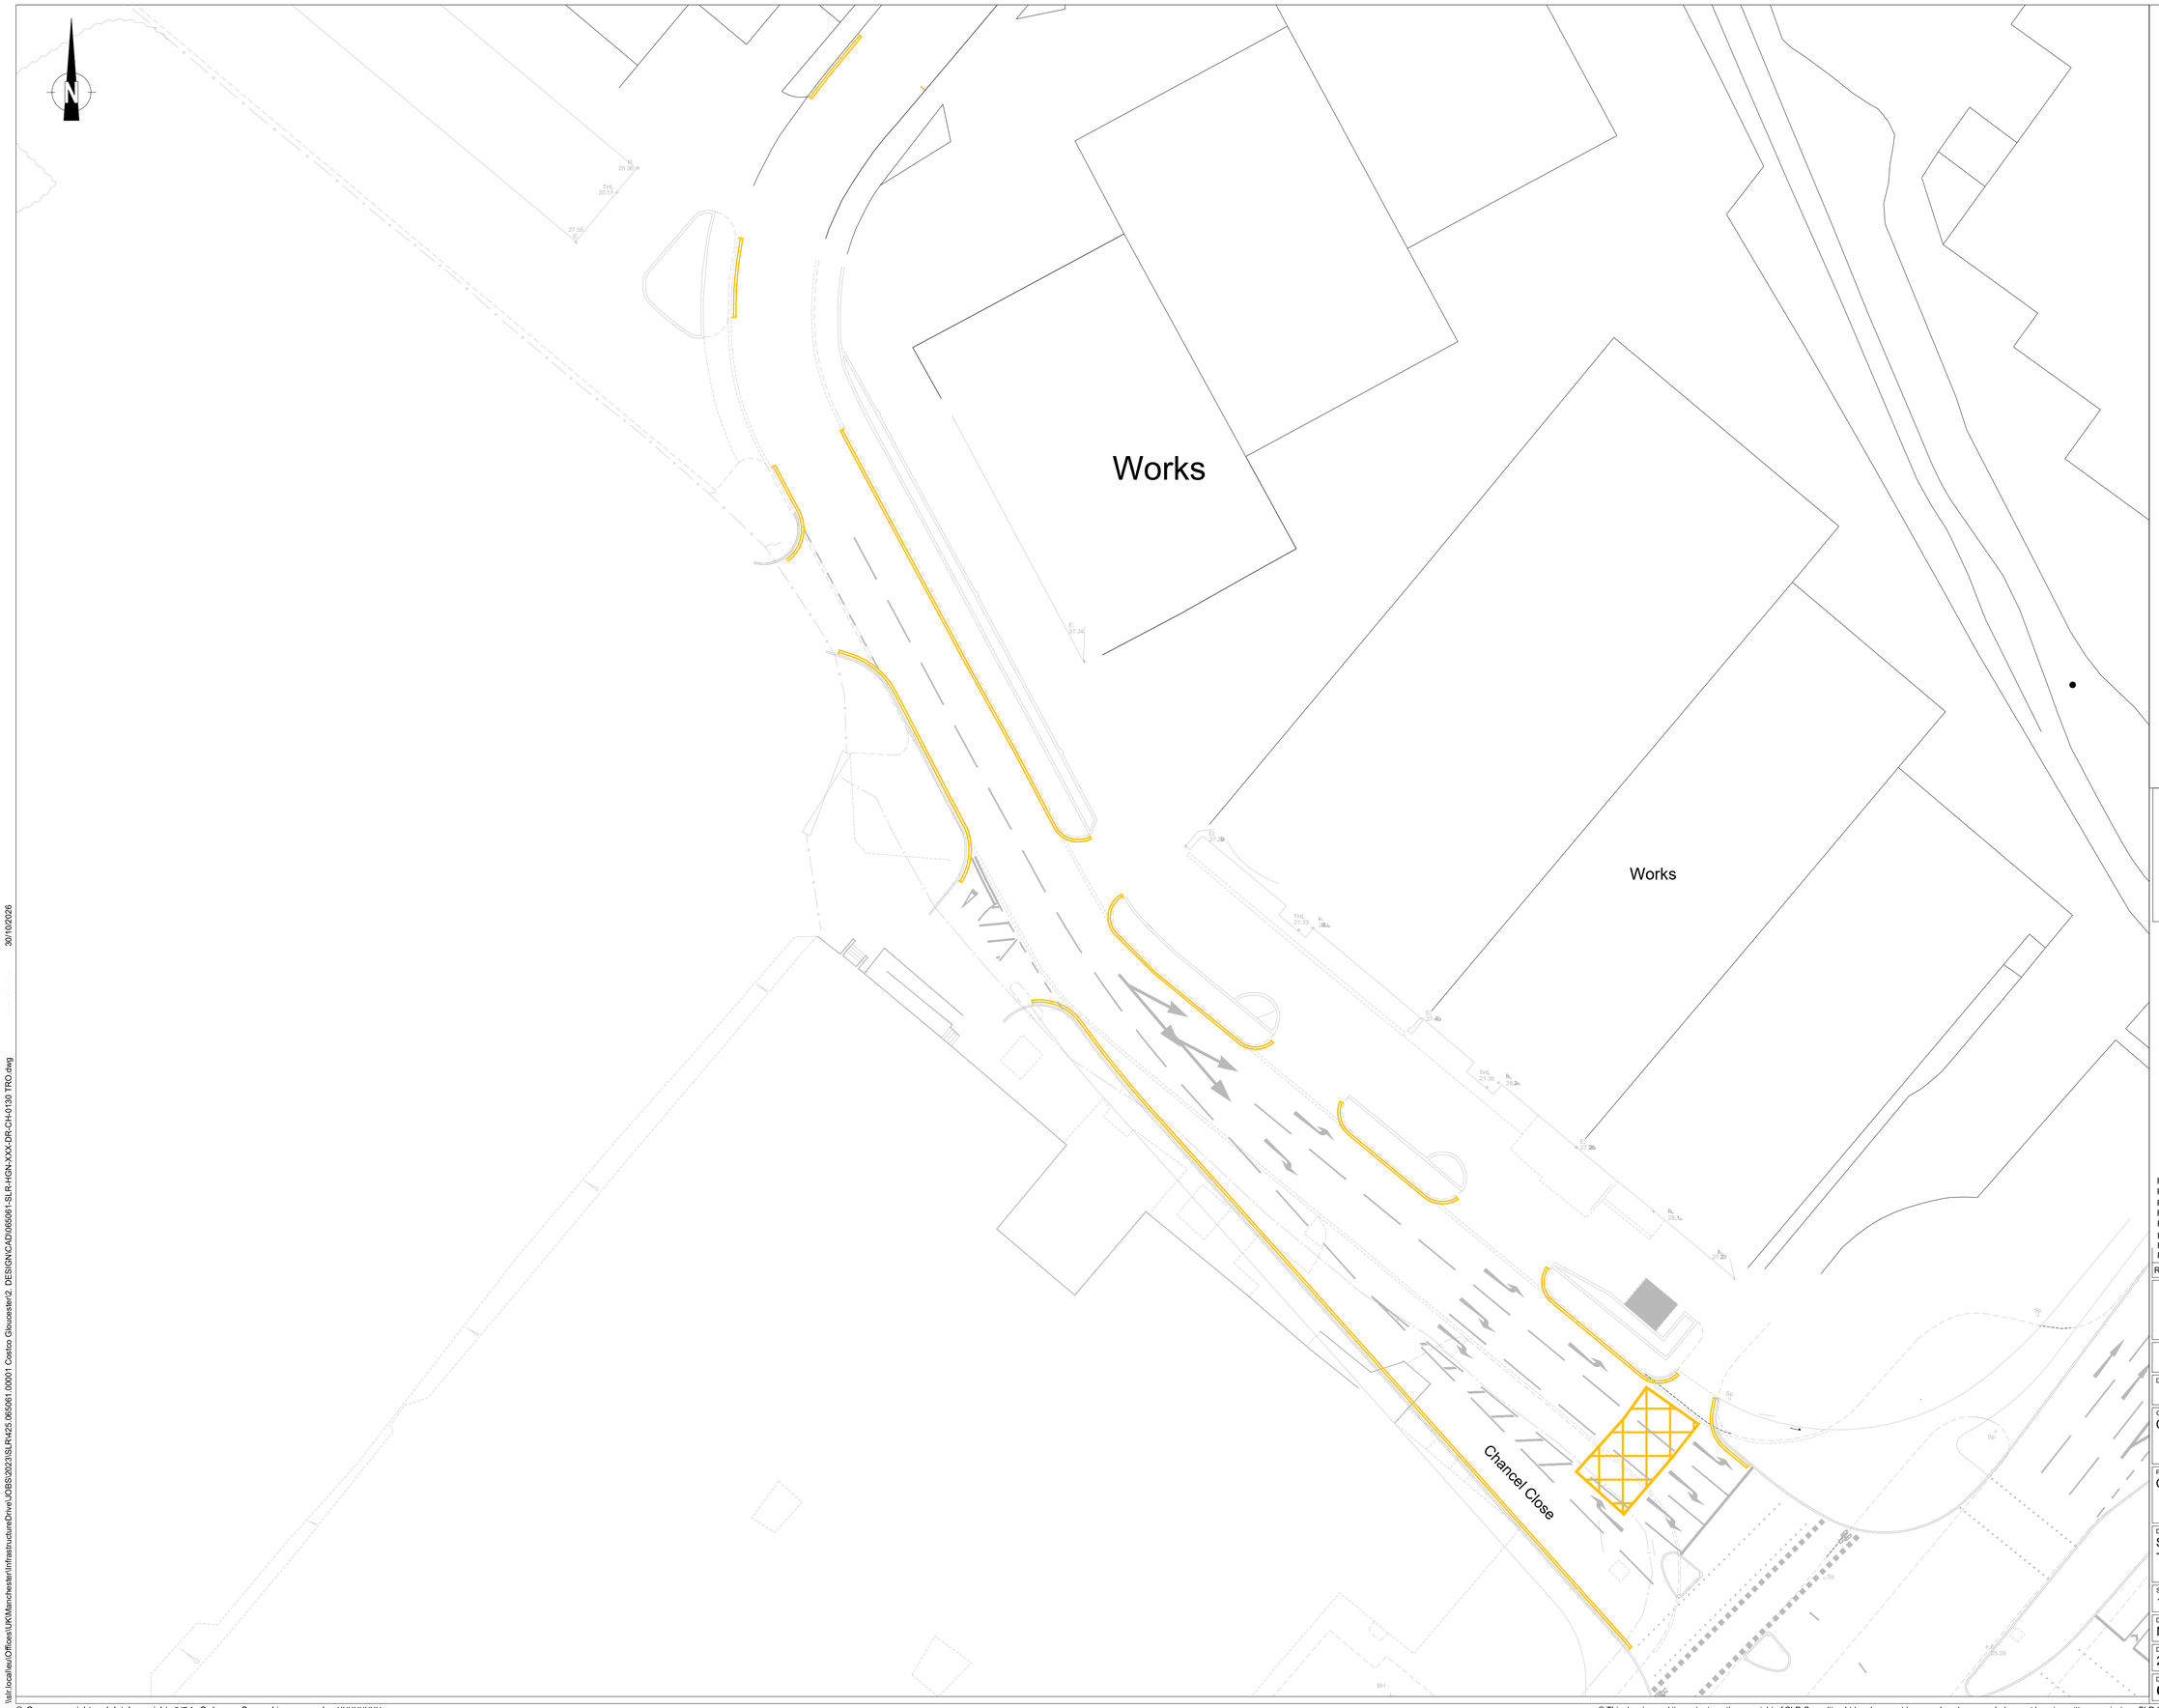


KEY:

PROPOSED NO WAITING AT ANY TIME RESTRICTIONS

DO NOT ENTER A BOX JUNCTION UNLESS THE EXIT ROAD OR LANE IS CLEAR

PROPOSED ROAD LAYOUT

0 5 10 20 30

1:500 SCALE (m)

Rev	Amendments	Date	By	Chk	Auth
P08	Updated in response to GCC's comments	30.10.26	SD	RT	RT
P07	Updated in response to GCC's comments	22.10.26	SD	ID	ID
P06	Updated in response to GCC's comments	06.10.26	SD	RT	PW
P05	Updated in response to GCC's comments	24.09.26	SD	RT	PW
P04	Updated in response to GCC's comments	07.09.26	SD	RT	PW
P03	Updated in response to GCC's comments	03.09.26	MA	RT	PW
P02	Information Updated	28.08.26	MA	RT	RT
P01	First Issue	21.08.26	MA	RT	RT

SLR

www.slrconsulting.com

Drawing Status & Suitability Code: FOR INFORMATION

Client: COSTCO

Project: COSTCO, GLOUCESTER

Drawing Title: S278 PROPOSED HIGHWAY IMPROVEMENTS TRAFFIC REGULATION ORDER - SCHEDULE 2

Scale	SLR Project No.
1:250 @ A1	425.065061.00001

Designed	Drawn	Checked	Authorised
MA	MA	RT	RT
Date 21.08.26	Date 21.08.26	Date 21.08.26	Date 21.08.26

Drawing Number: **065061-SLR-HGN-XXX-DR-CH-0137** Rev.: **P08**

© Crown copyright and database rights [YR.] Ordnance Survey Licence number XXXXXXXX

© This drawing and its content are the copyright of SLR Consulting Ltd and may not be reproduced or amended except by prior written permission. SLR Consulting Ltd accepts no liability for any amendments made by other persons.

30/10/2026

\\slr.local\eu\Offices\UK\Manchester\Infrastructure\Drive\JOBS\2023\SLR\425.065061.00001 Costco Gloucester\2. DESIGN\CAD\065061-SLR-HGN-XXX-DR-CH-0130 TRO.dwg