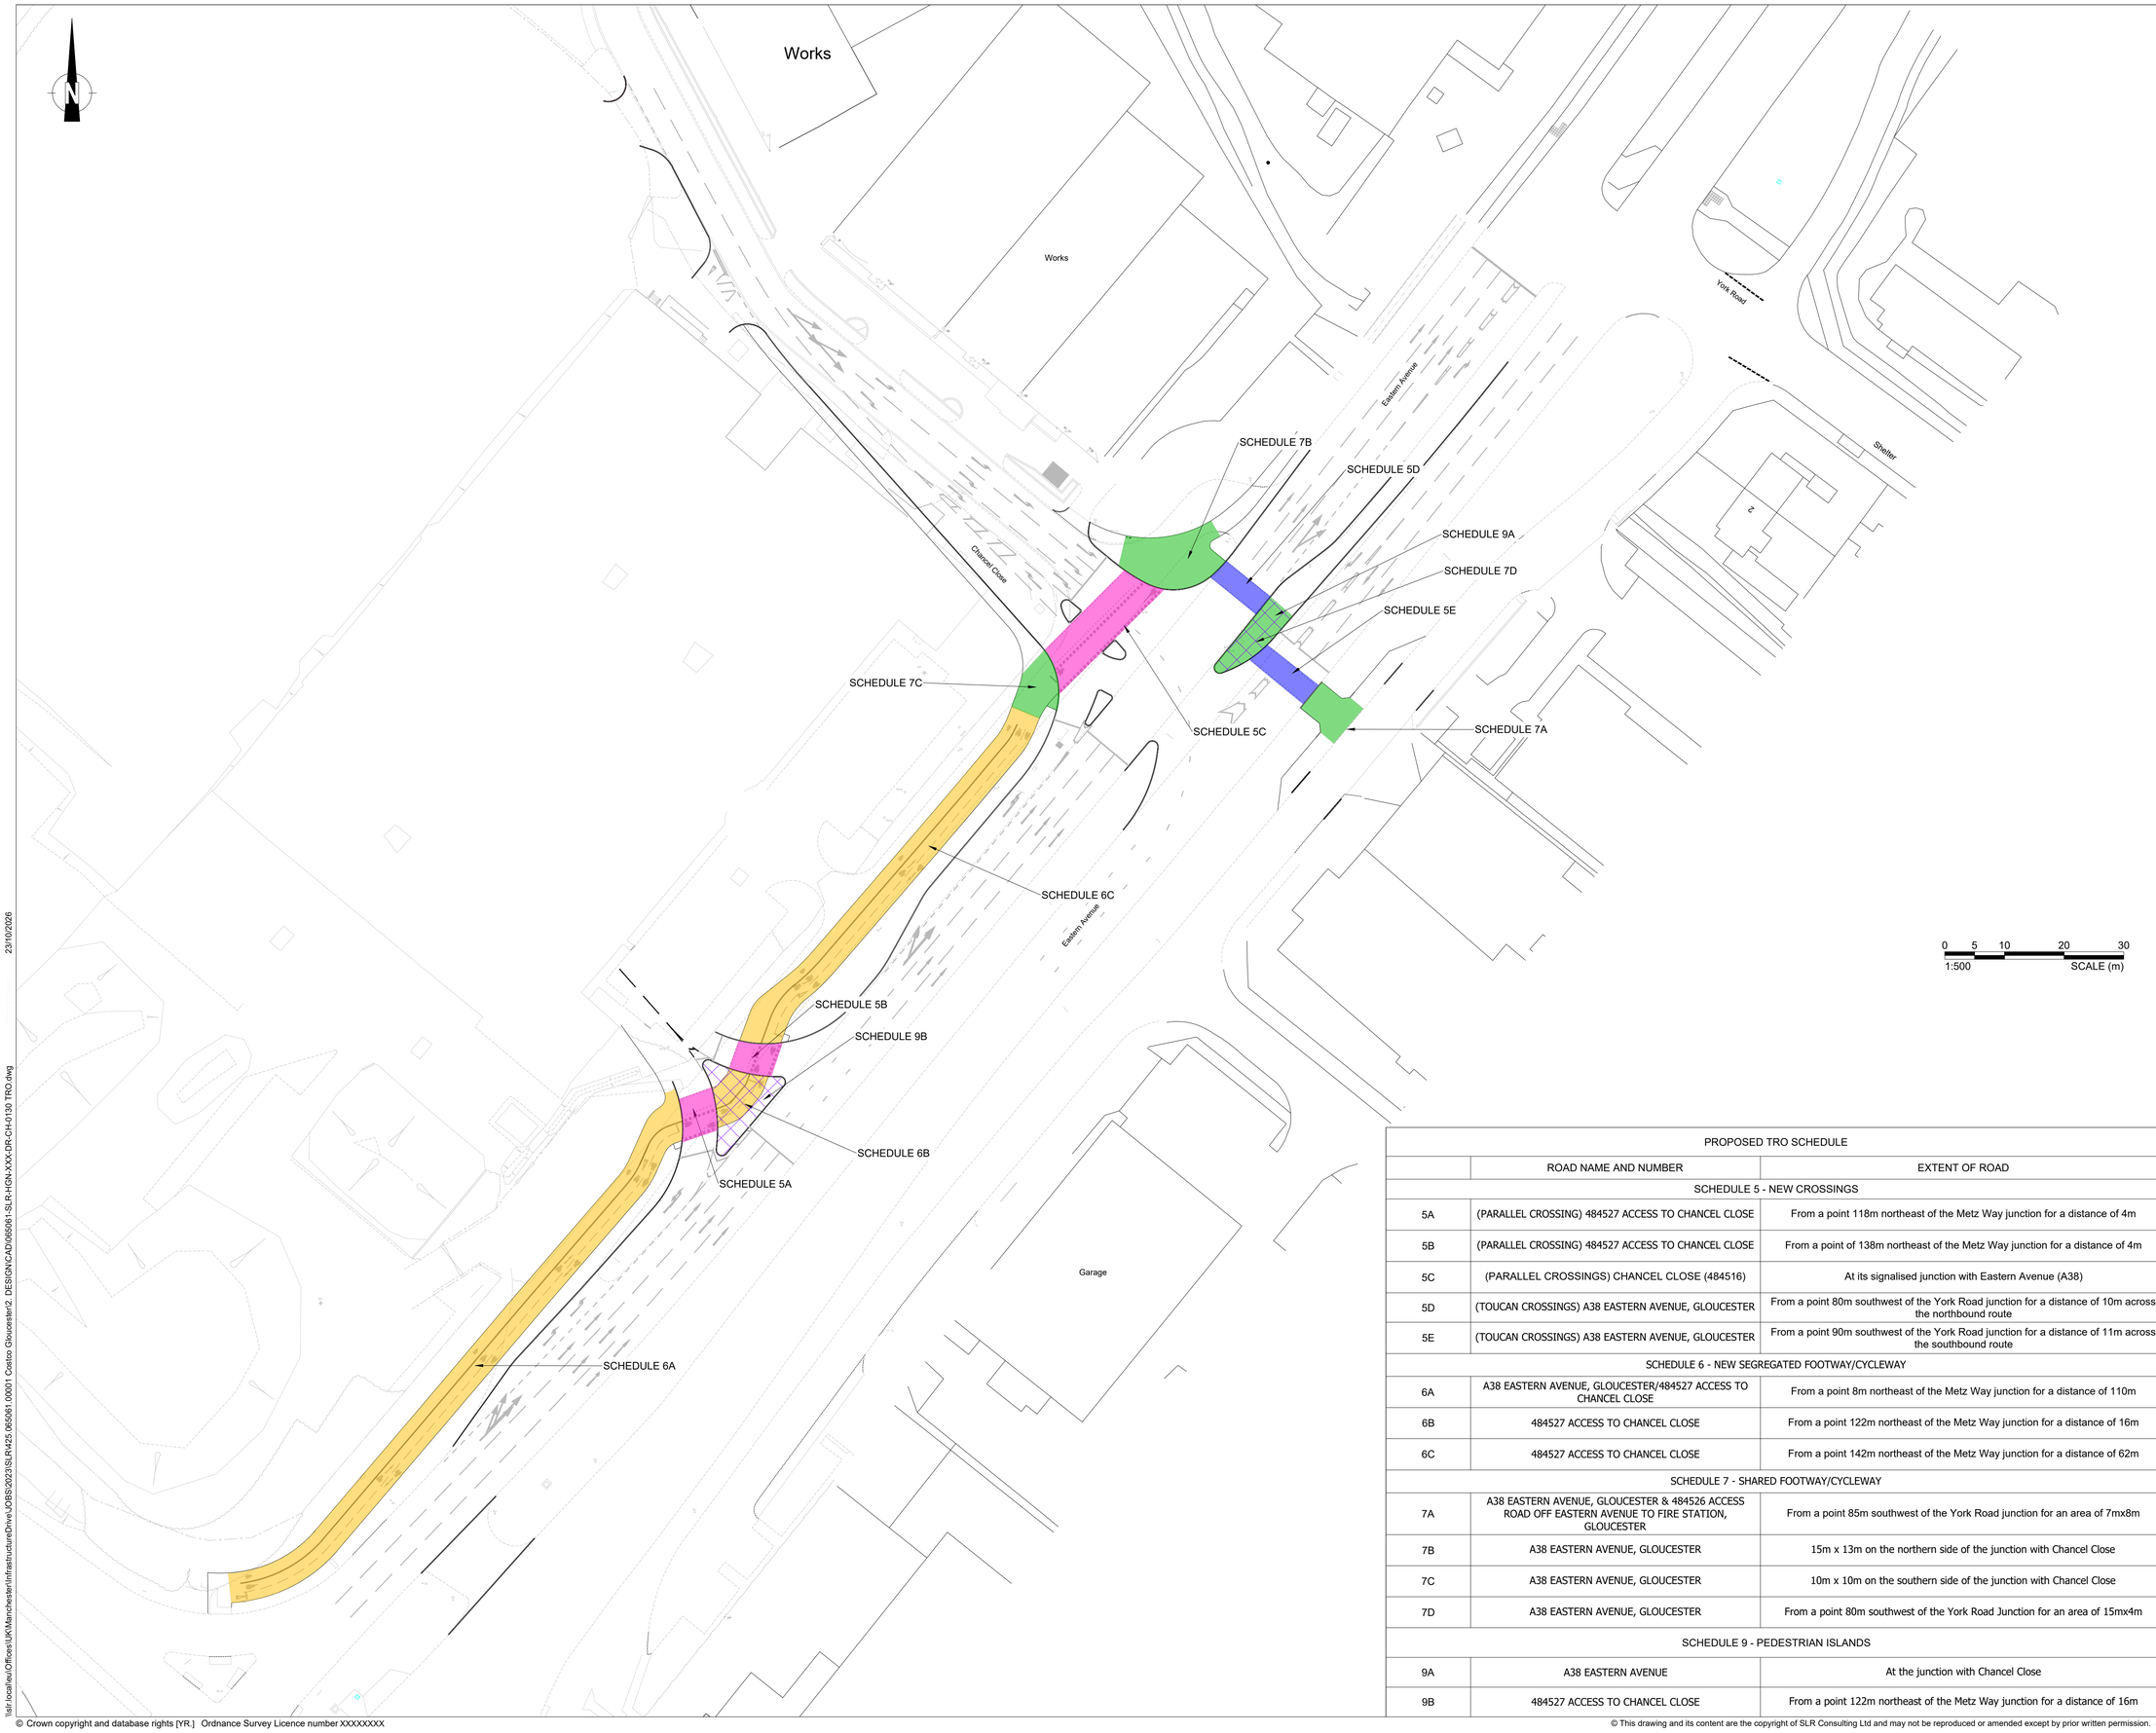


KEY:

- PROPOSED ROAD LAYOUT
- PROPOSED SEGREGATED CYCLE/FOOTWAY
- PROPOSED SHARED USE CYCLE/FOOTWAY
- PROPOSED PARALLEL CROSSING
- PROPOSED TOUCAN CROSSING
- PROPOSED PEDESTRIAN ISLAND

PROPOSED TRO SCHEDULE

	ROAD NAME AND NUMBER	EXTENT OF ROAD
	SCHEDULE 5 - NEW CROSSINGS	
5A	(PARALLEL CROSSING) 484527 ACCESS TO CHANCEL CLOSE	From a point 118m northeast of the Metz Way junction for a distance of 4m
5B	(PARALLEL CROSSING) 484527 ACCESS TO CHANCEL CLOSE	From a point of 138m northeast of the Metz Way junction for a distance of 4m
5C	(PARALLEL CROSSINGS) CHANCEL CLOSE (484516)	At its signalised junction with Eastern Avenue (A38)
5D	(TOUCAN CROSSINGS) A38 EASTERN AVENUE, GLOUCESTER	From a point 80m southwest of the York Road junction for a distance of 10m across the northbound route
5E	(TOUCAN CROSSINGS) A38 EASTERN AVENUE, GLOUCESTER	From a point 90m southwest of the York Road junction for a distance of 11m across the southbound route
	SCHEDULE 6 - NEW SEGREGATED FOOTWAY/CYCLEWAY	
6A	A38 EASTERN AVENUE, GLOUCESTER/484527 ACCESS TO CHANCEL CLOSE	From a point 8m northeast of the Metz Way junction for a distance of 110m
6B	484527 ACCESS TO CHANCEL CLOSE	From a point 122m northeast of the Metz Way junction for a distance of 16m
6C	484527 ACCESS TO CHANCEL CLOSE	From a point 142m northeast of the Metz Way junction for a distance of 62m
	SCHEDULE 7 - SHARED FOOTWAY/CYCLEWAY	
7A	A38 EASTERN AVENUE, GLOUCESTER & 484526 ACCESS ROAD OFF EASTERN AVENUE TO FIRE STATION, GLOUCESTER	From a point 85m southwest of the York Road junction for an area of 7mx8m
7B	A38 EASTERN AVENUE, GLOUCESTER	15m x 13m on the northern side of the junction with Chancel Close
7C	A38 EASTERN AVENUE, GLOUCESTER	10m x 10m on the southern side of the junction with Chancel Close
7D	A38 EASTERN AVENUE, GLOUCESTER	From a point 80m southwest of the York Road Junction for an area of 15mx4m
	SCHEDULE 9 - PEDESTRIAN ISLANDS	
9A	A38 EASTERN AVENUE	At the junction with Chancel Close
9B	484527 ACCESS TO CHANCEL CLOSE	From a point 122m northeast of the Metz Way junction for a distance of 16m

Rev	Amendments	Date	By	Chk	Auth
P10	Updated in response to GCC's comments	23.10.26	SD	ID	ID
P09	Updated in response to GCC's comments	22.10.26	SD	ID	ID
P08	Updated in response to GCC's comments	06.10.26	SD	RT	PW
P07	Updated in response to GCC's comments	25.09.26	SD	RT	PW
P06	Updated in response to GCC's comments	24.09.26	SD	RT	PW
P05	Updated in response to GCC's comments	22.09.26	SD	RT	PW
P04	Updated in response to GCC's comments	16.09.26	SD	RT	PW
P03	Updated in response to GCC's comments	08.09.26	SD	RT	PW
P02	Updated in response to GCC's comments	03.09.26	MA	RT	PW
P01	First Issue	28.08.26	MA	RT	RT

SLR

www.slrconsulting.com

Drawing Status & Suitability Code: FOR INFORMATION

Client: COSTCO

Project: COSTCO, GLOUCESTER

Drawing Title: S278 PROPOSED HIGHWAY IMPROVEMENTS TRAFFIC REGULATION ORDER - SCHEDULE 5, 6, 7 AND 9

Scale	SLR Project No.
1:500 @ A1	425.065061.00001

Designed	Drawn	Checked	Authorised
MA	MA	RT	RT
Date: 27.08.26	Date: 27.08.26	Date: 27.08.26	Date: 27.08.26

Drawing Number: **065061-SLR-HGN-XXX-DR-CH-0138** Rev: **P10**

23/10/2026

\\slr.local\ae\Offices\UK\Manchester\Infrastructure Drive\JOBS\2023\SLR\425.065061.00001 Costco Gloucester\2. DESIGN\CAD\065061-SLR-HGN-XXX-DR-CH-0130 TRO.dwg

© Crown copyright and database rights [YR.] Ordnance Survey Licence number XXXXXXXX

© This drawing and its content are the copyright of SLR Consulting Ltd and may not be reproduced or amended except by prior written permission. SLR Consulting Ltd accepts no liability for any amendments made by other persons.