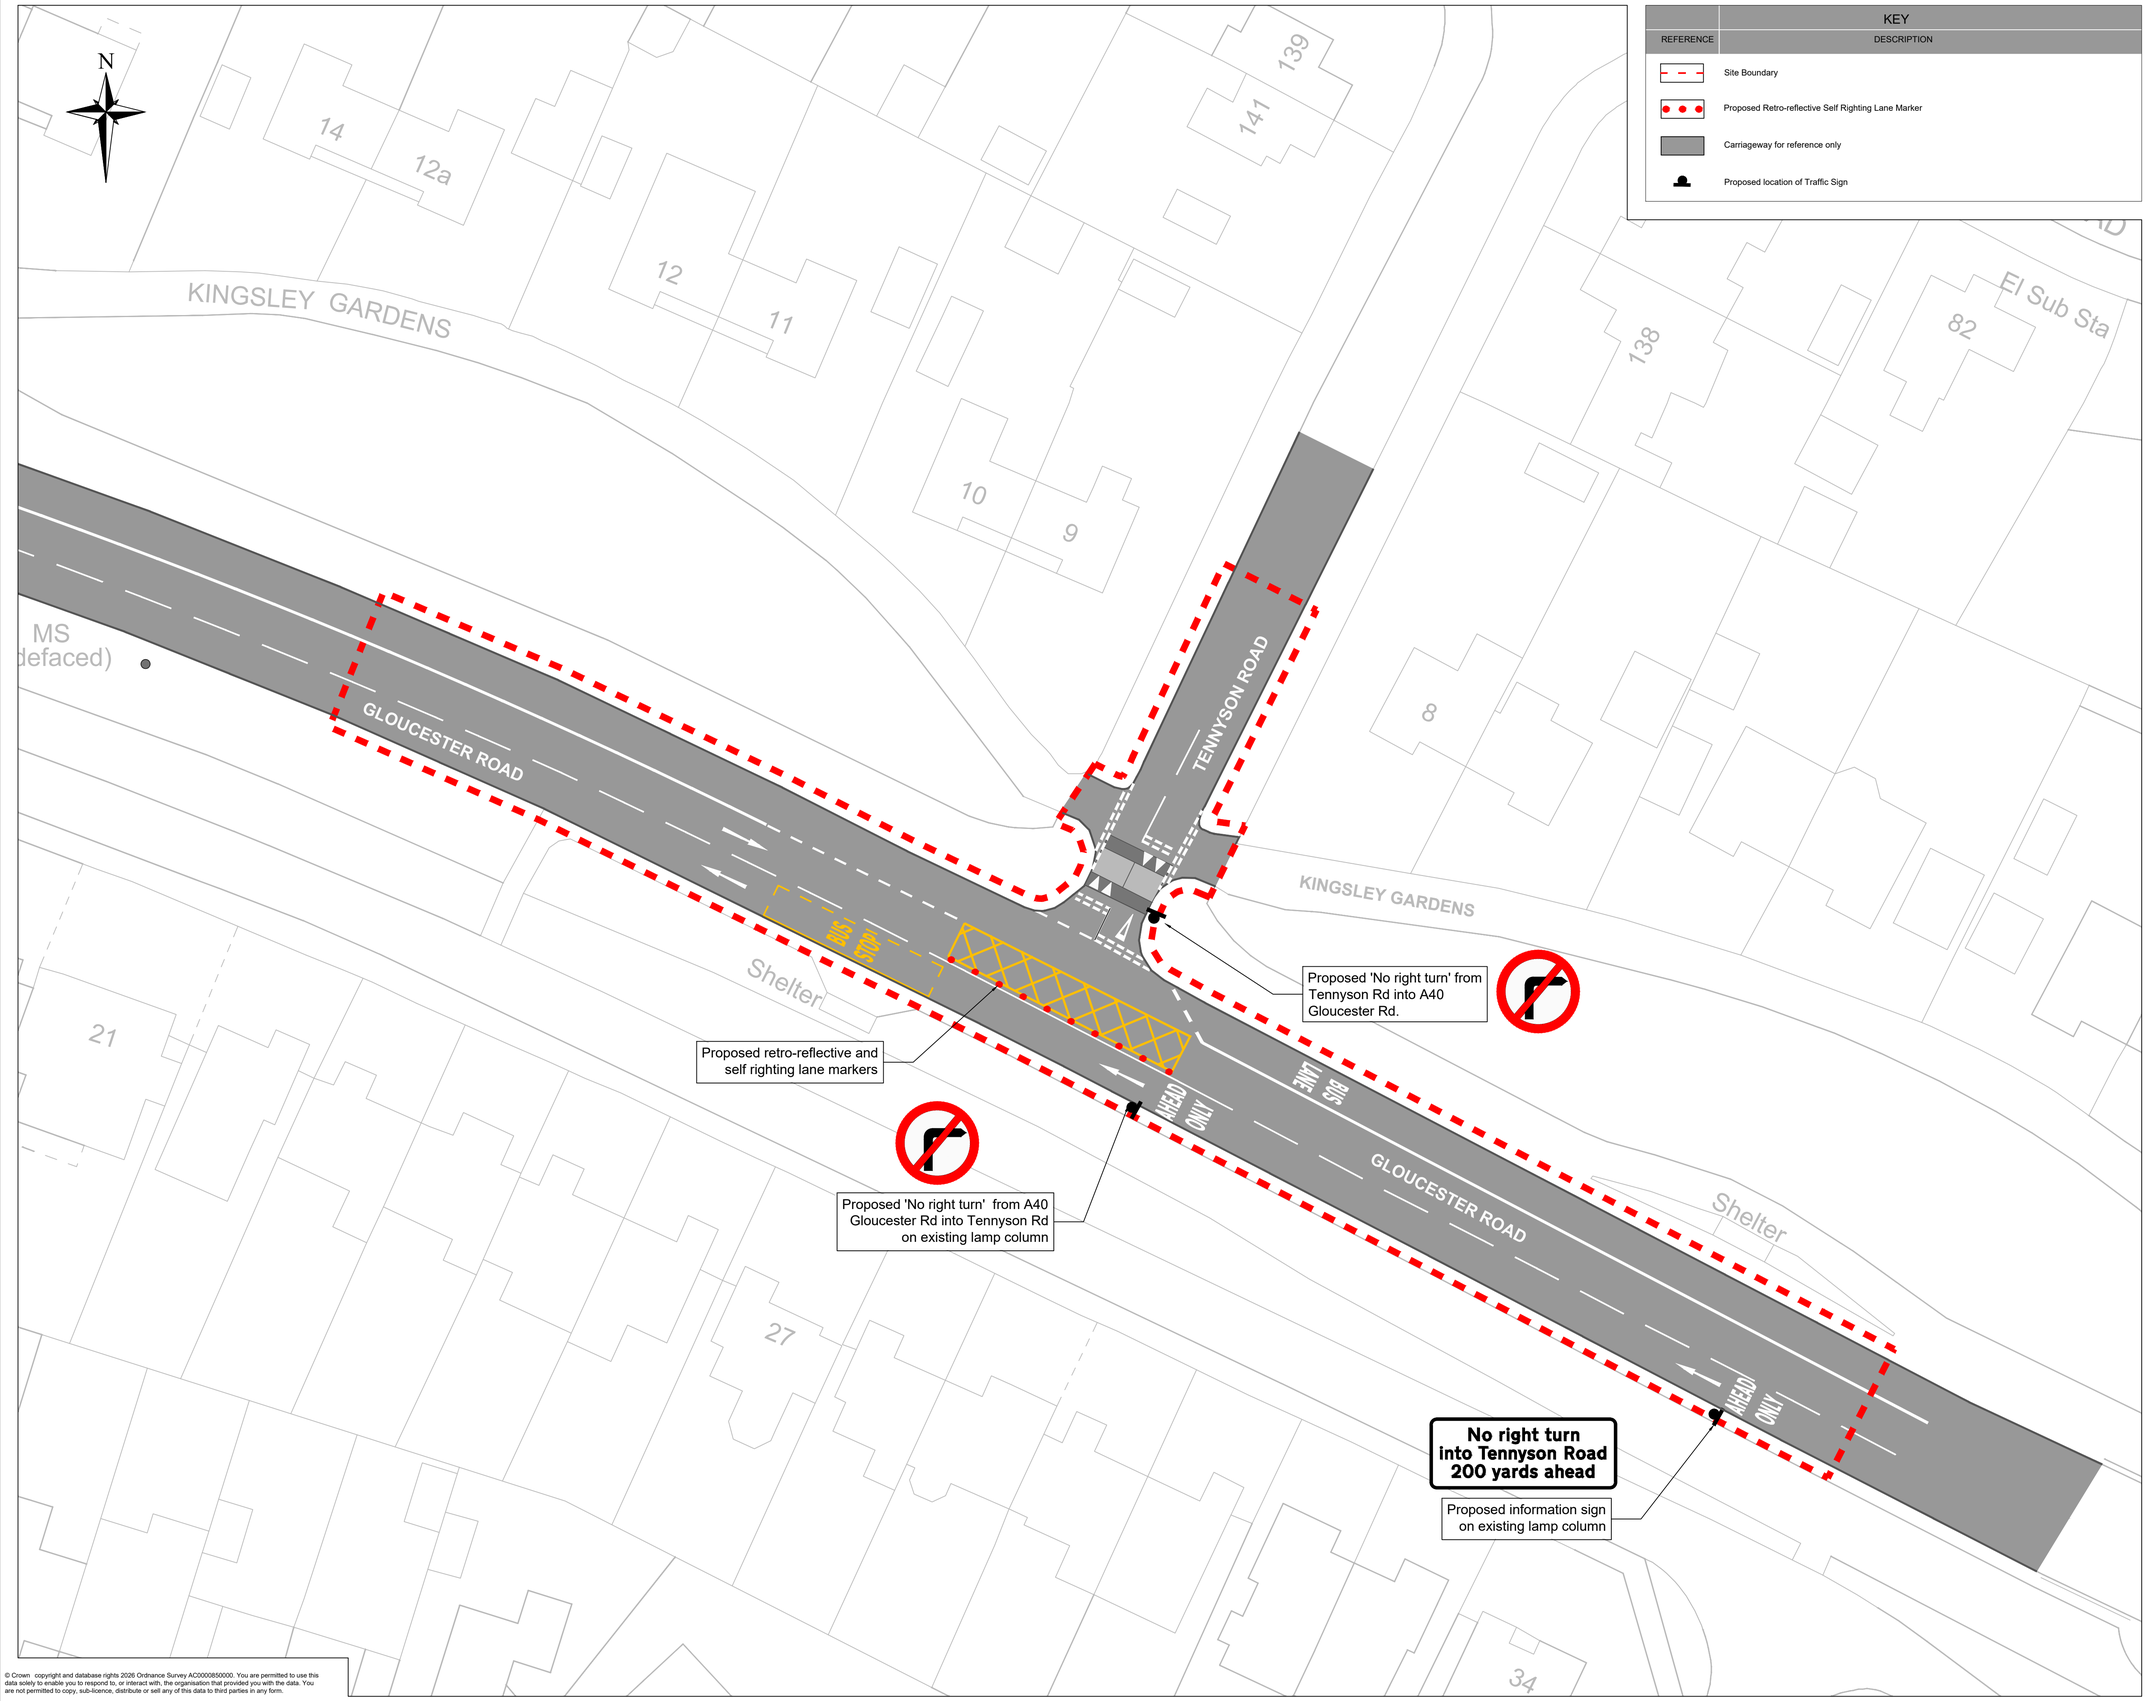


© Crown copyright and database rights 2026 Ordnance Survey AC0000850000. You are permitted to use this data solely to enable you to respond to, or interact with, the organisation that provided you with the data. You are not permitted to copy, sub-licence, distribute or sell any of this data to third parties in any form.

This document is issued for the party which commissioned it and for specific purposes connected with the captioned project only. It should not be relied upon by any other party or used for any other purpose. We accept no responsibility for the consequences of this document being relied upon by any other party, or being used for any other purpose, or containing any error or omission which is due to an error or omission in data supplied to us by other parties. This drawing is copyright protected and may not be reproduced in any form without permission from the Gloucestershire County Council.

Notes:

All materials in accordance with MCHW Volume 1

Rev	Date	Description	Prep	Chk'd
C	27/08/26	Amendments after TRO review Solid white line added	MB	OI
B	19/03/26	Minor updates	DC	OI
A	03/06/25	Minor updates	DC	OI
-	-	-	-	-

Gloucestershire COUNTY COUNCIL

Traffic Engineering,
Gloucestershire County Council,
Shire Hall,
Gloucester,
GL1 2TG

Drawing Status
Preliminary

Title
General Arrangement

Project
A40 - Tennyson Road Junction

Sheet Size	Original scale	Scheme No.
A1	1:200	T24005

Drawn/ Prepared by	Checked by	Approved by
DC	OI	CS

Drawn/ Prepared date	Checked date	Approved date
04/12/24	28/03/25	09/05/25

Drawing No.	Revision
T24005-GCC-PD-GA-001	C