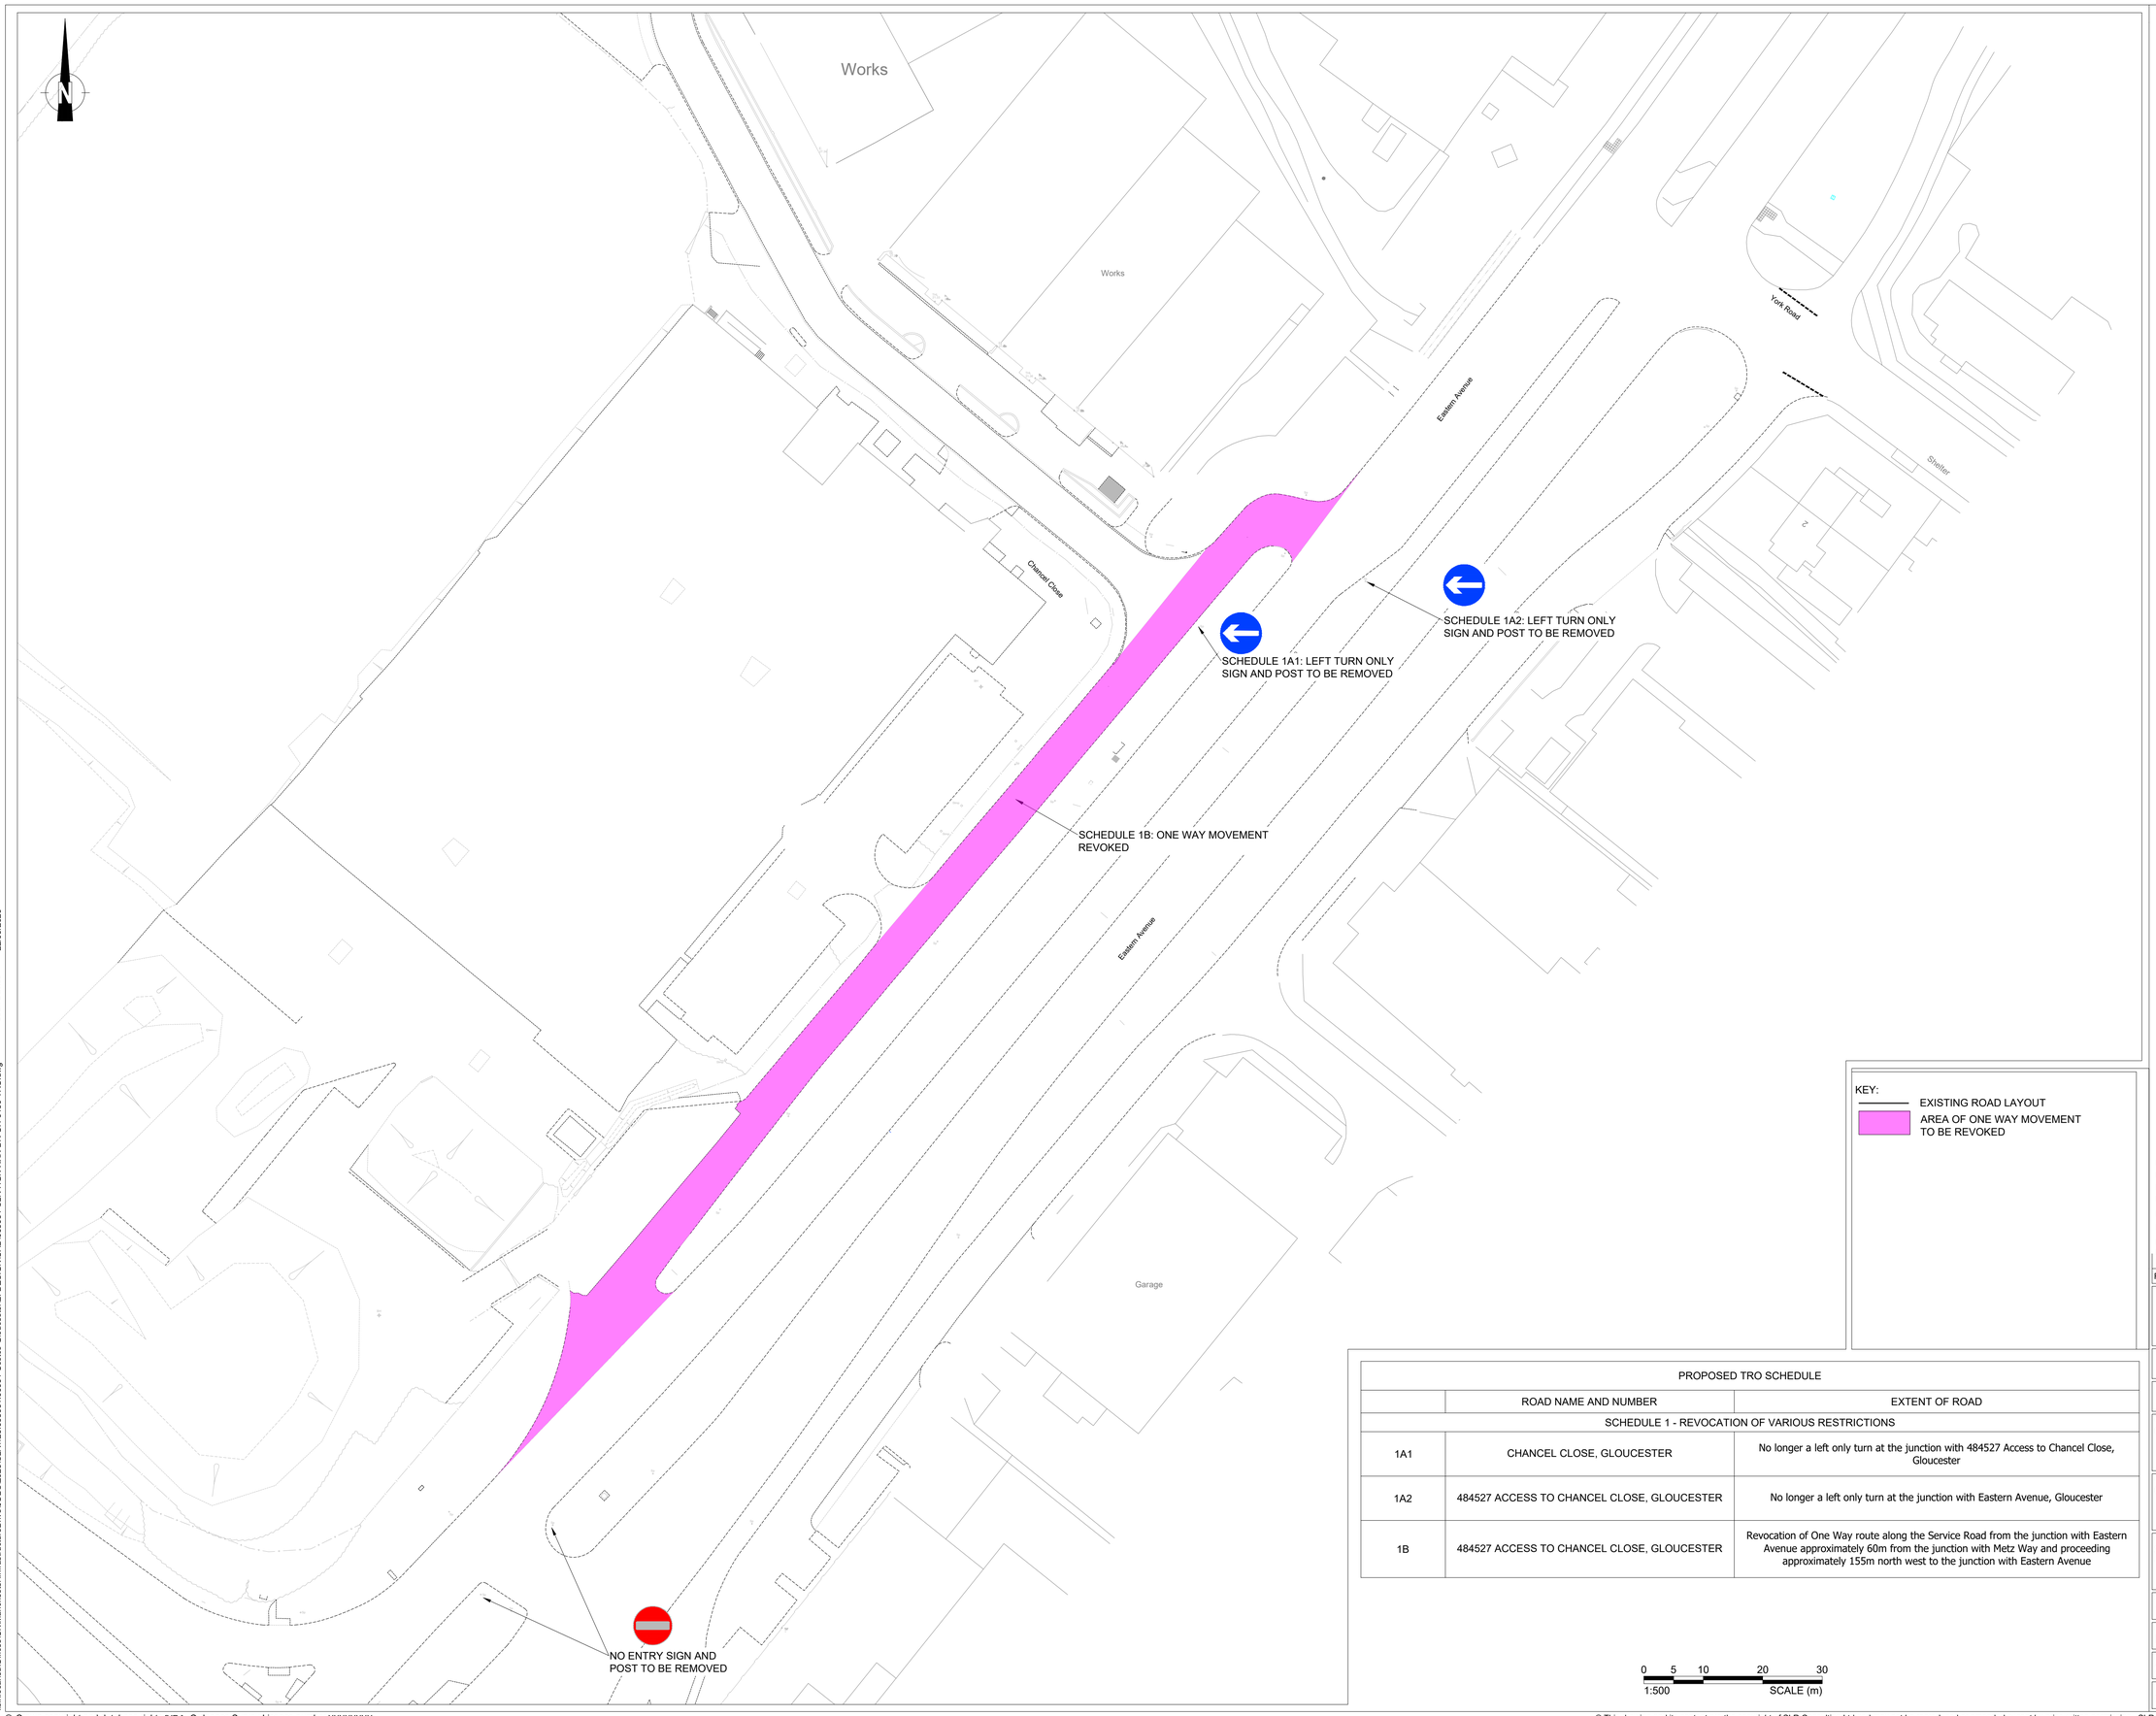


KEY:

EXISTING ROAD LAYOUT

AREA OF ONE WAY MOVEMENT TO BE REVOKED

PROPOSED TRO SCHEDULE

	ROAD NAME AND NUMBER	EXTENT OF ROAD
SCHEDULE 1 - REVOCATION OF VARIOUS RESTRICTIONS		
1A1	CHANCEL CLOSE, GLOUCESTER	No longer a left only turn at the junction with 484527 Access to Chancel Close, Gloucester
1A2	484527 ACCESS TO CHANCEL CLOSE, GLOUCESTER	No longer a left only turn at the junction with Eastern Avenue, Gloucester
1B	484527 ACCESS TO CHANCEL CLOSE, GLOUCESTER	Revocation of One Way route along the Service Road from the junction with Eastern Avenue approximately 60m from the junction with Metz Way and proceeding approximately 155m north west to the junction with Eastern Avenue

0 5 10 20 30

1:500 SCALE (m)

Rev	Amendments	Date	By	Chk	Auth
P09	Updated in response to GCC's comments	22.09.26	SD	RT	PW
P08	Updated in response to GCC's comments	16.09.26	SD	RT	PW
P07	Updated in response to GCC's comments	07.09.26	SD	RT	PW
P06	Updated in response to GCC's comments	04.09.26	SD	RT	PW
P05	Updated in response to GCC's comments	03.09.26	MA	RT	PW
P04	Renamed and updated in response to GCC's comments	28.08.26	MA	RT	RT
P03	Updated in response to GCC's comments	21.08.26	MA	RT	RT
P02	Updated in response to GCC's comments	27.07.26	MA	RT	RT
P01	First Issue	20.07.26	MA	RT	RT

SLR

www.slrconsulting.com

Drawing Status & Suitability Code: FOR CONSTRUCTION

Client: COSTCO

Project: COSTCO, GLOUCESTER

Drawing Title: S278 PROPOSED HIGHWAY IMPROVEMENTS TRAFFIC REGULATION ORDER - SCHEDULE 1

Scale	SLR Project No.
1:500 @ A1	425.065061.00001

Designed	Drawn	Checked	Authorised
MA	MA	RT	RT
Date	Date	Date	Date
20.07.26	20.07.26	20.07.26	20.07.26

Drawing Number: **065061-SLR-HGN-XXX-DR-CH-0136** Rev.: **P09**

© Crown copyright and database rights [YR.] Ordnance Survey Licence number XXXXXXXX

© This drawing and its content are the copyright of SLR Consulting Ltd and may not be reproduced or amended except by prior written permission. SLR Consulting Ltd accepts no liability for any amendments made by other persons.

\\slr.local\eu\Offices\UK\Manchester\InfrastructureDrive\JOBS\2023\SLR\425.065061.00001 Costco Gloucester\2. DESIGN\CAD\065061-SLR-HGN-XXX-DR-CH-0130 TRO.dwg 22/09/2026